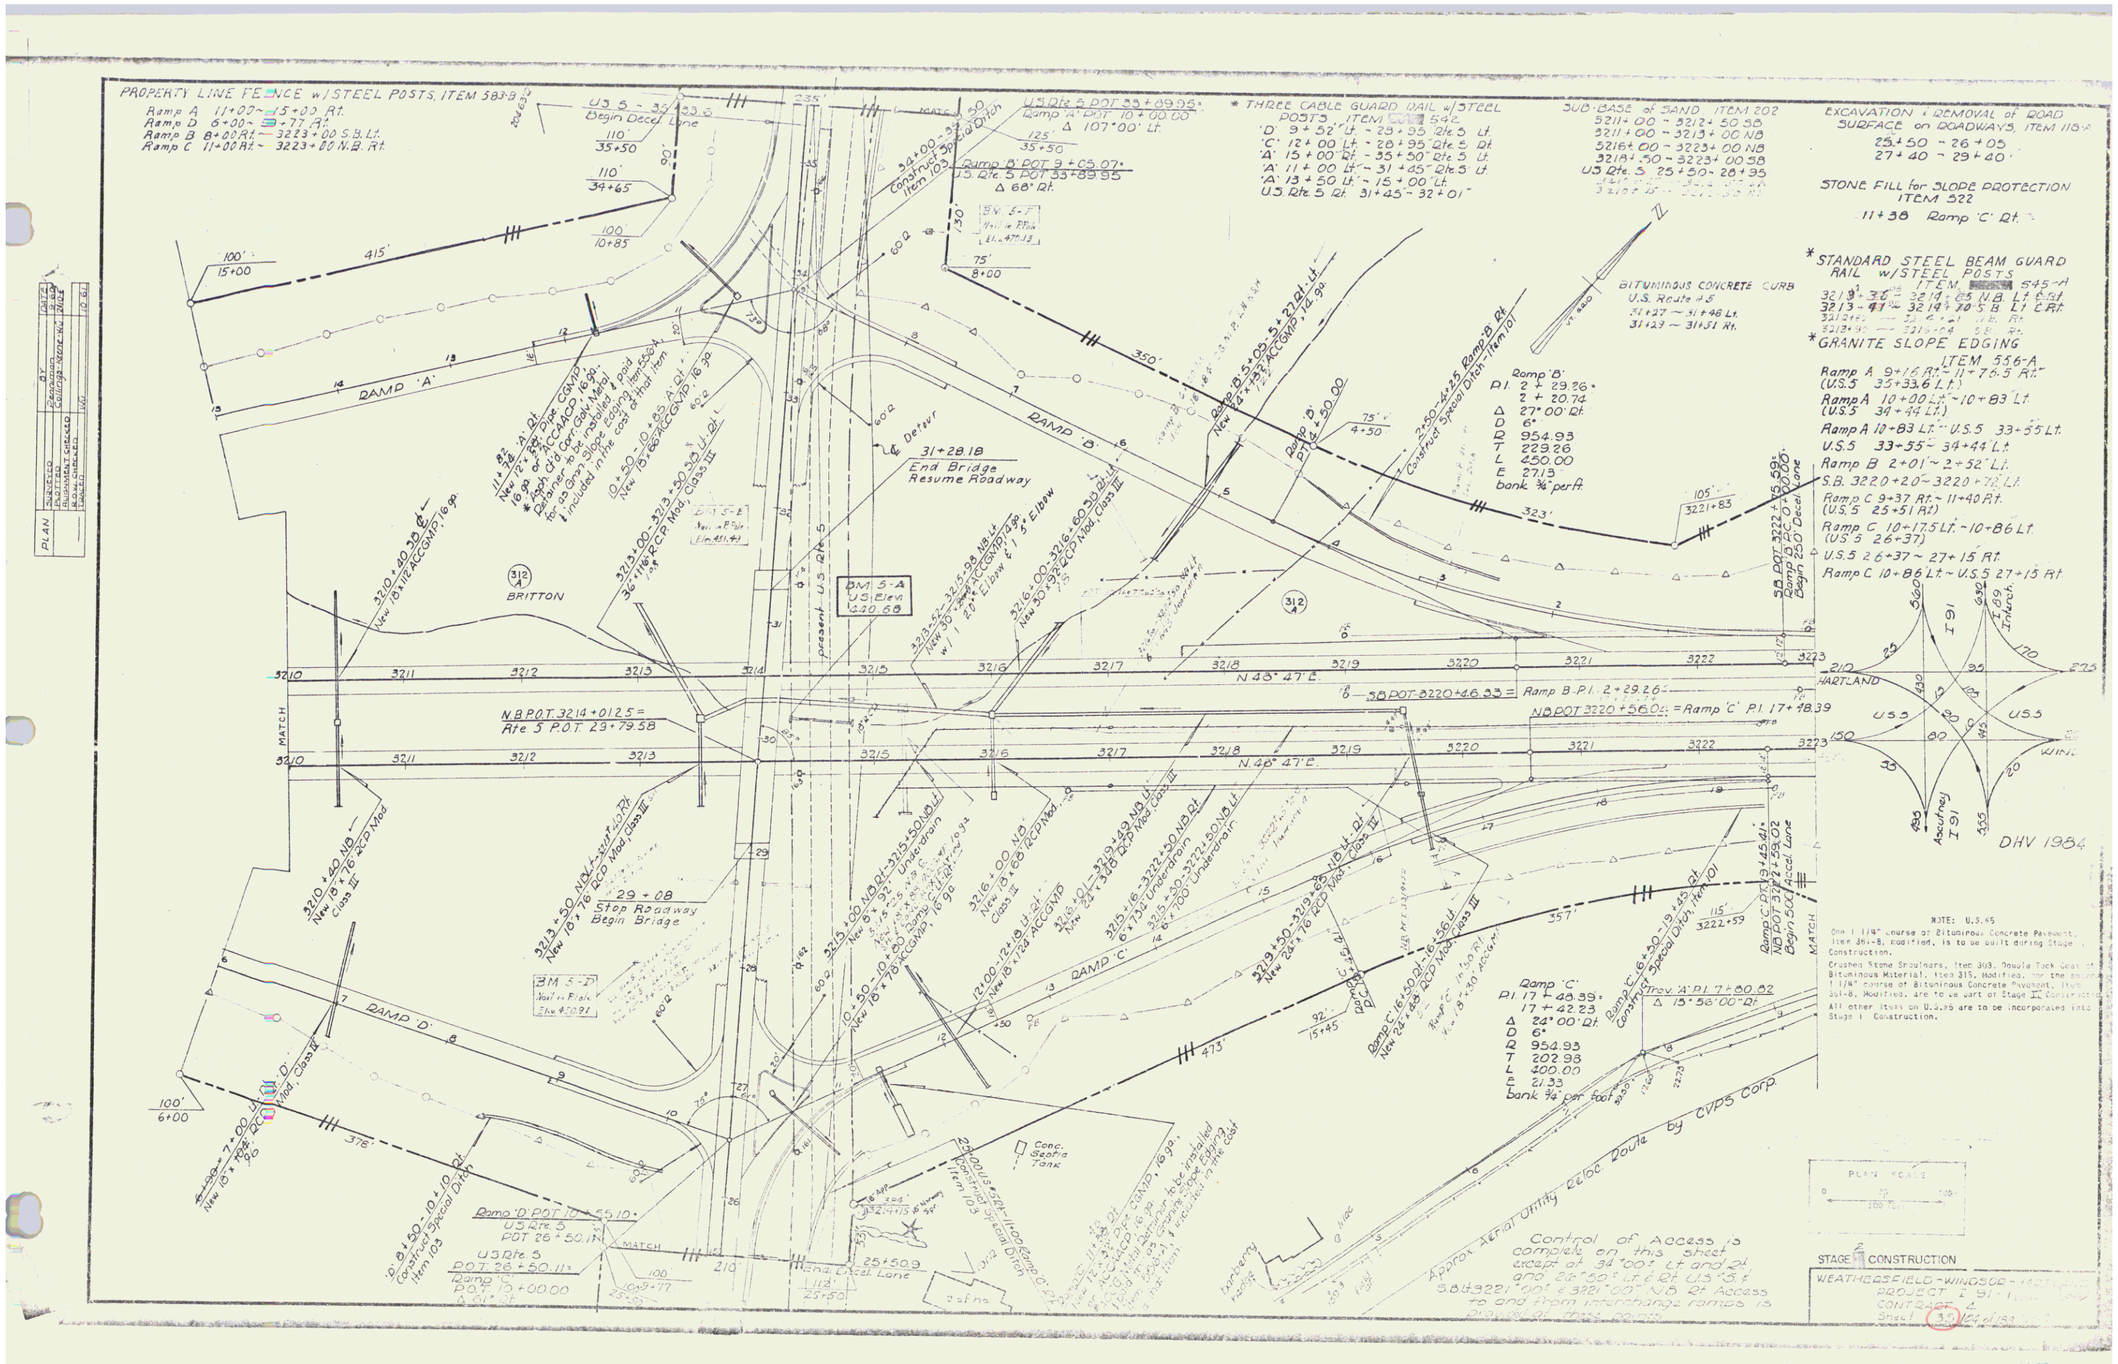
PROPERTY LINE FENCE w/STEEL POSTS, ITEM 583-B
Ramp A 11+00~15+00 Rt.
Ramp D 6+00~8+77 Rt.
Ramp B 8+00 Rt.~3223+00 S.B. Lt.
Ramp C 11+00 Rt.~3223+00 N.B. Rt.
U.S. 5 ~ 35+33.6
Begin Decel. Lane
* THREE CABLE GUARD RAIL w/STEEL POSTS, ITEM 542
SUB-BASE of SAND, ITEM 202
3211+00 ~ 3212+50.58
3211+00 ~ 3213+00 NB
3216+00 ~ 3223+00 NB
3218+50 ~ 3223+00 SB
U.S. Rte. 5 25+50~28+95
EXCAVATION & REMOVAL of ROAD SURFACE on ROADWAYS, ITEM 115-A
25+50 ~ 26+05
27+40 ~ 29+40
STONE FILL for SLOPE PROTECTION ITEM 522
11+38 Ramp 'C' Rt.
* STANDARD STEEL BEAM GUARD RAIL w/STEEL POSTS
* GRANITE SLOPE EDGING ITEM 556-A
Ramp A 9+16 Rt.~11+76.5 Rt.
Ramp A 10+00 Lt.~10+83 Lt.
Ramp A 10+83 Lt.~U.S. 5 33+55 Lt.
U.S. 5 33+55~34+44 Lt.
Ramp B 2+01~2+52 Lt.
S.B. 3220+20~3220+72 Lt.
Ramp C 9+37 Rt.~11+40 Rt.
Ramp C 10+17.5 Lt.~10+86 Lt.
U.S. 5 26+37~27+15 Rt.
Ramp C 10+86 Lt.~U.S. 5 27+15 Rt.
BITUMINOUS CONCRETE CURB
U.S. Route 4.5
RAMP 'A'
RAMP 'B'
RAMP 'C'
RAMP 'D'
Ramp 'B'
P.I. 2+29.26
Δ 27°00' Rt.
D 6°
R 954.93
T 229.26
L 450.00
E 27.13
bank ¾" per ft.
Ramp 'C'
P.I. 17+48.39
17+42.23
Δ 24°00' Rt.
D 6°
R 954.93
T 202.98
L 400.00
E 21.33
bank ¾" per foot
Detour
31+28.18
End Bridge
Resume Roadway
29+08
Stop Roadway
Begin Bridge
BRITTON
HARTLAND
WINDSOR
I 91
DHV 1984
N.B. P.O.T. 3214+01.25 = Rte 5 P.O.T. 29+79.58
N.B. P.O.T. 3220+56.04 = Ramp 'C' P.I. 17+48.39
S.B. P.O.T. 3220+46.33 = Ramp B P.I. 2+29.26
N.48° 47' E.
Conc. Septic Tank
Approx. Aerial Utility Reloc. Route by CVPS Corp.
Control of Access is complete on this sheet except at 34°00' Lt. and Rt. and 26°50' Lt. & Rt. U.S. 5 & S.B. 3221+00 & 3221+00 N.B. Rt. Access to and from interchange ramps is
NOTE: U.S. 45
One 1 1/4" course of Bituminous Concrete Pavement, Item 361-B, modified, is to be built during Stage I Construction.
Crushed Stone Groulners, Item 303, Double Tack Coat of Bituminous Material, Item 315, Modified, for the second 1 1/4" course of Bituminous Concrete Pavement, Item 361-B, Modified, are to be part of Stage II Construction.
All other items on U.S. 45 are to be incorporated into Stage I Construction.
PLAN SCALE
STAGE I CONSTRUCTION
WEATHERSFIELD-WINDSOR
PROJECT I 91-1
CONTRACT A
Sheet 35 of 150