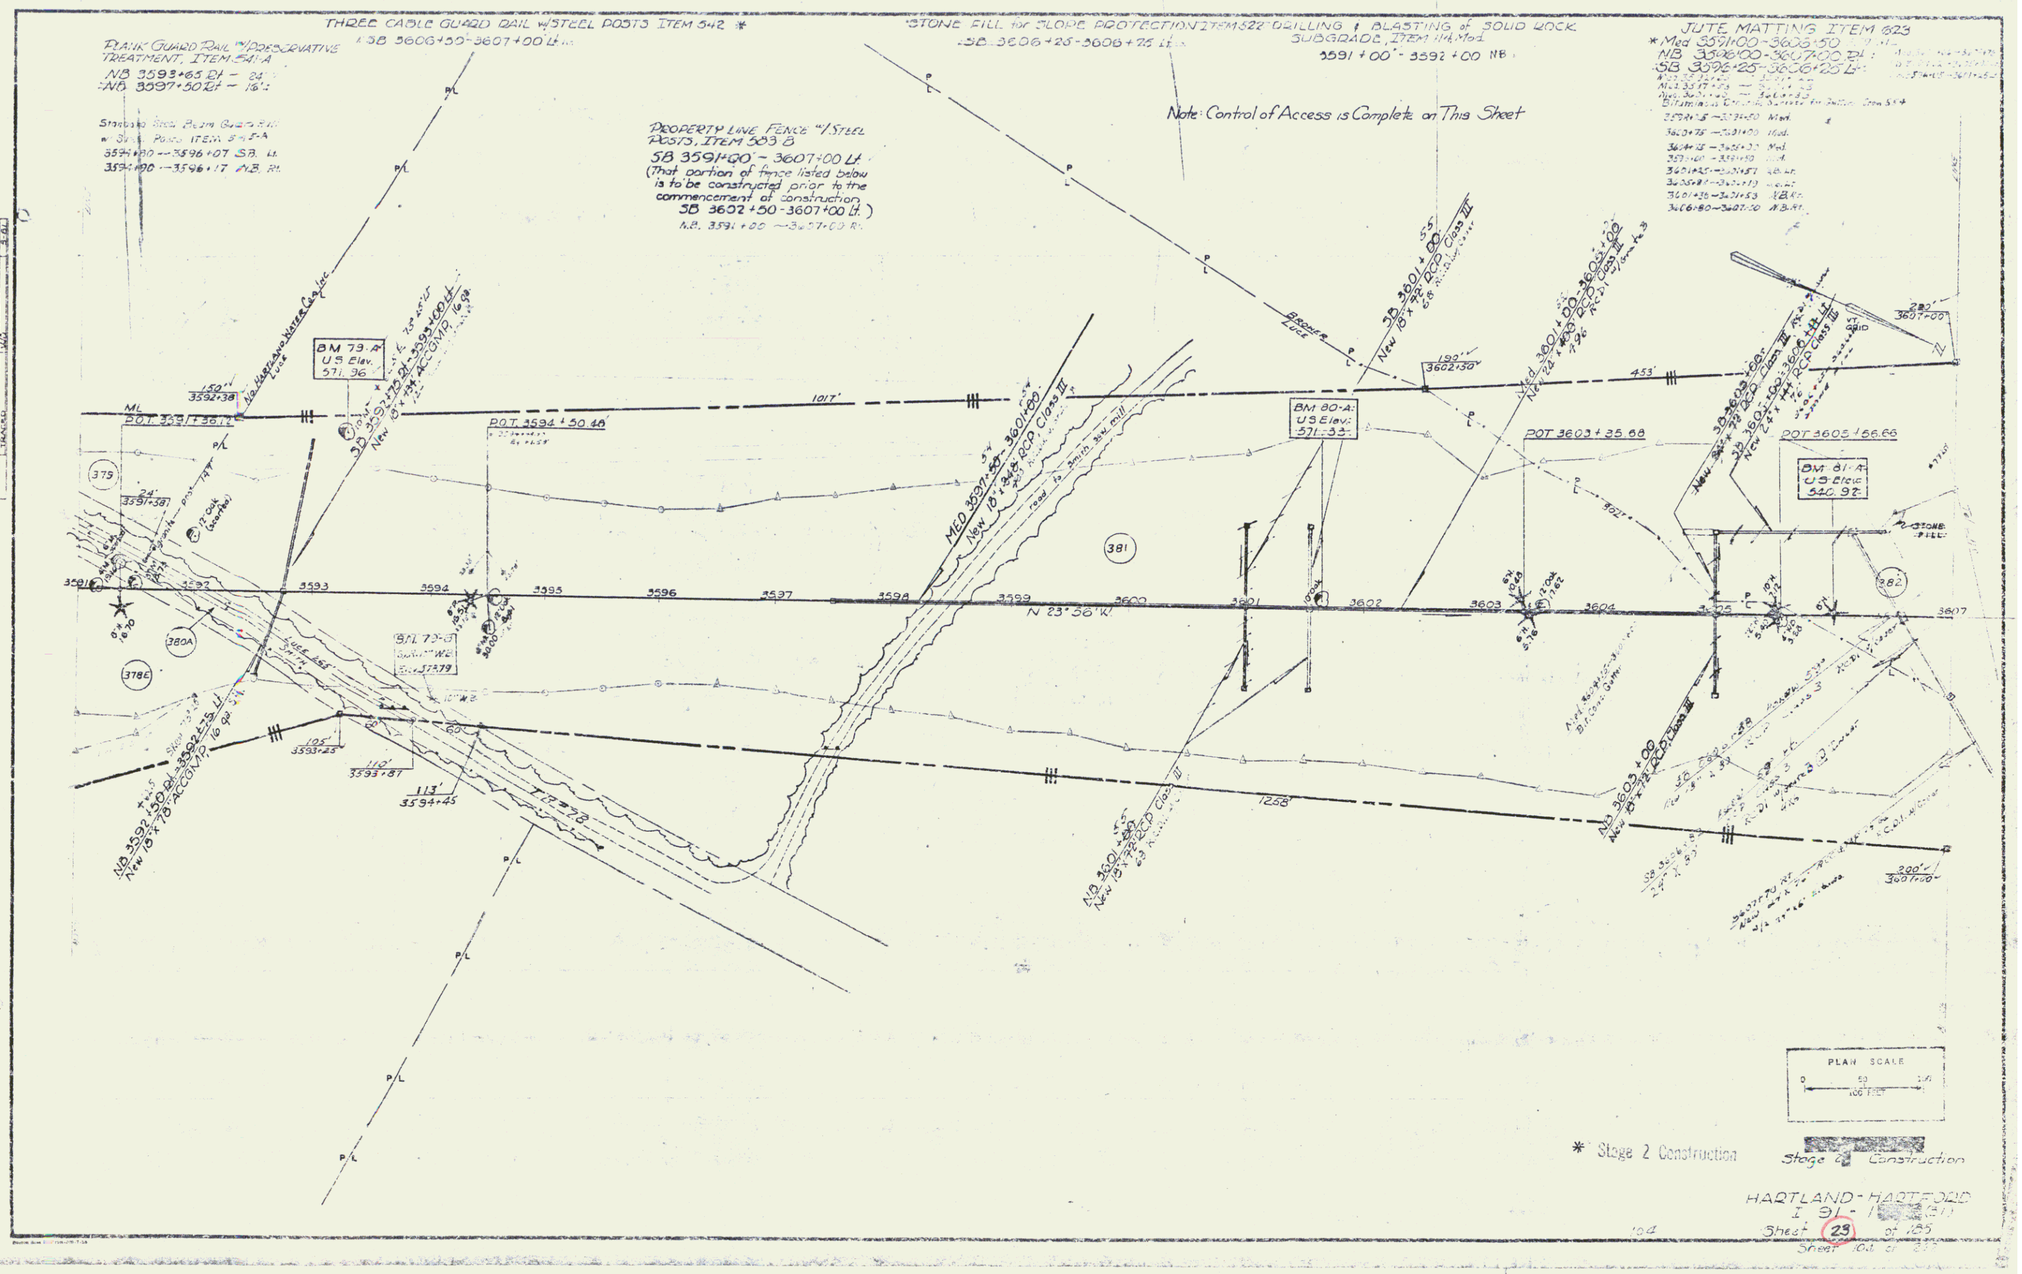
THREE CABLE GUARD RAIL w/STEEL POSTS ITEM 542 *
SB 3606+50-3607+00 Lt.
STONE FILL for SLOPE PROTECTION ITEM 522
SB 3606+25-3606+75 Lt.
DRILLING & BLASTING of SOLID ROCK SUBGRADE, ITEM 114 Mod.
3591+00 - 3592+00 NB
JUTE MATTING ITEM 623
Note: Control of Access is Complete on This Sheet
PROPERTY LINE FENCE w/STEEL POSTS, ITEM 503 B
SB 3591+00 - 3607+00 Lt.
(That portion of fence listed below is to be constructed prior to the commencement of construction.
SB 3602+50-3607+00 Lt.)
BM 79-A
U.S. Elev. 571.36
BM 80-A
U.S. Elev. 571.33
BM 81-A
U.S. Elev. 540.97
POT 3591+36.12
POT 3594+50.46
POT 3603+35.68
POT 3605+66.66
N 23° 38' W
PLAN SCALE
* Stage 2 Construction
Stage 3 Construction
HARTLAND - HARTFORD
Sheet 29 of 185

48