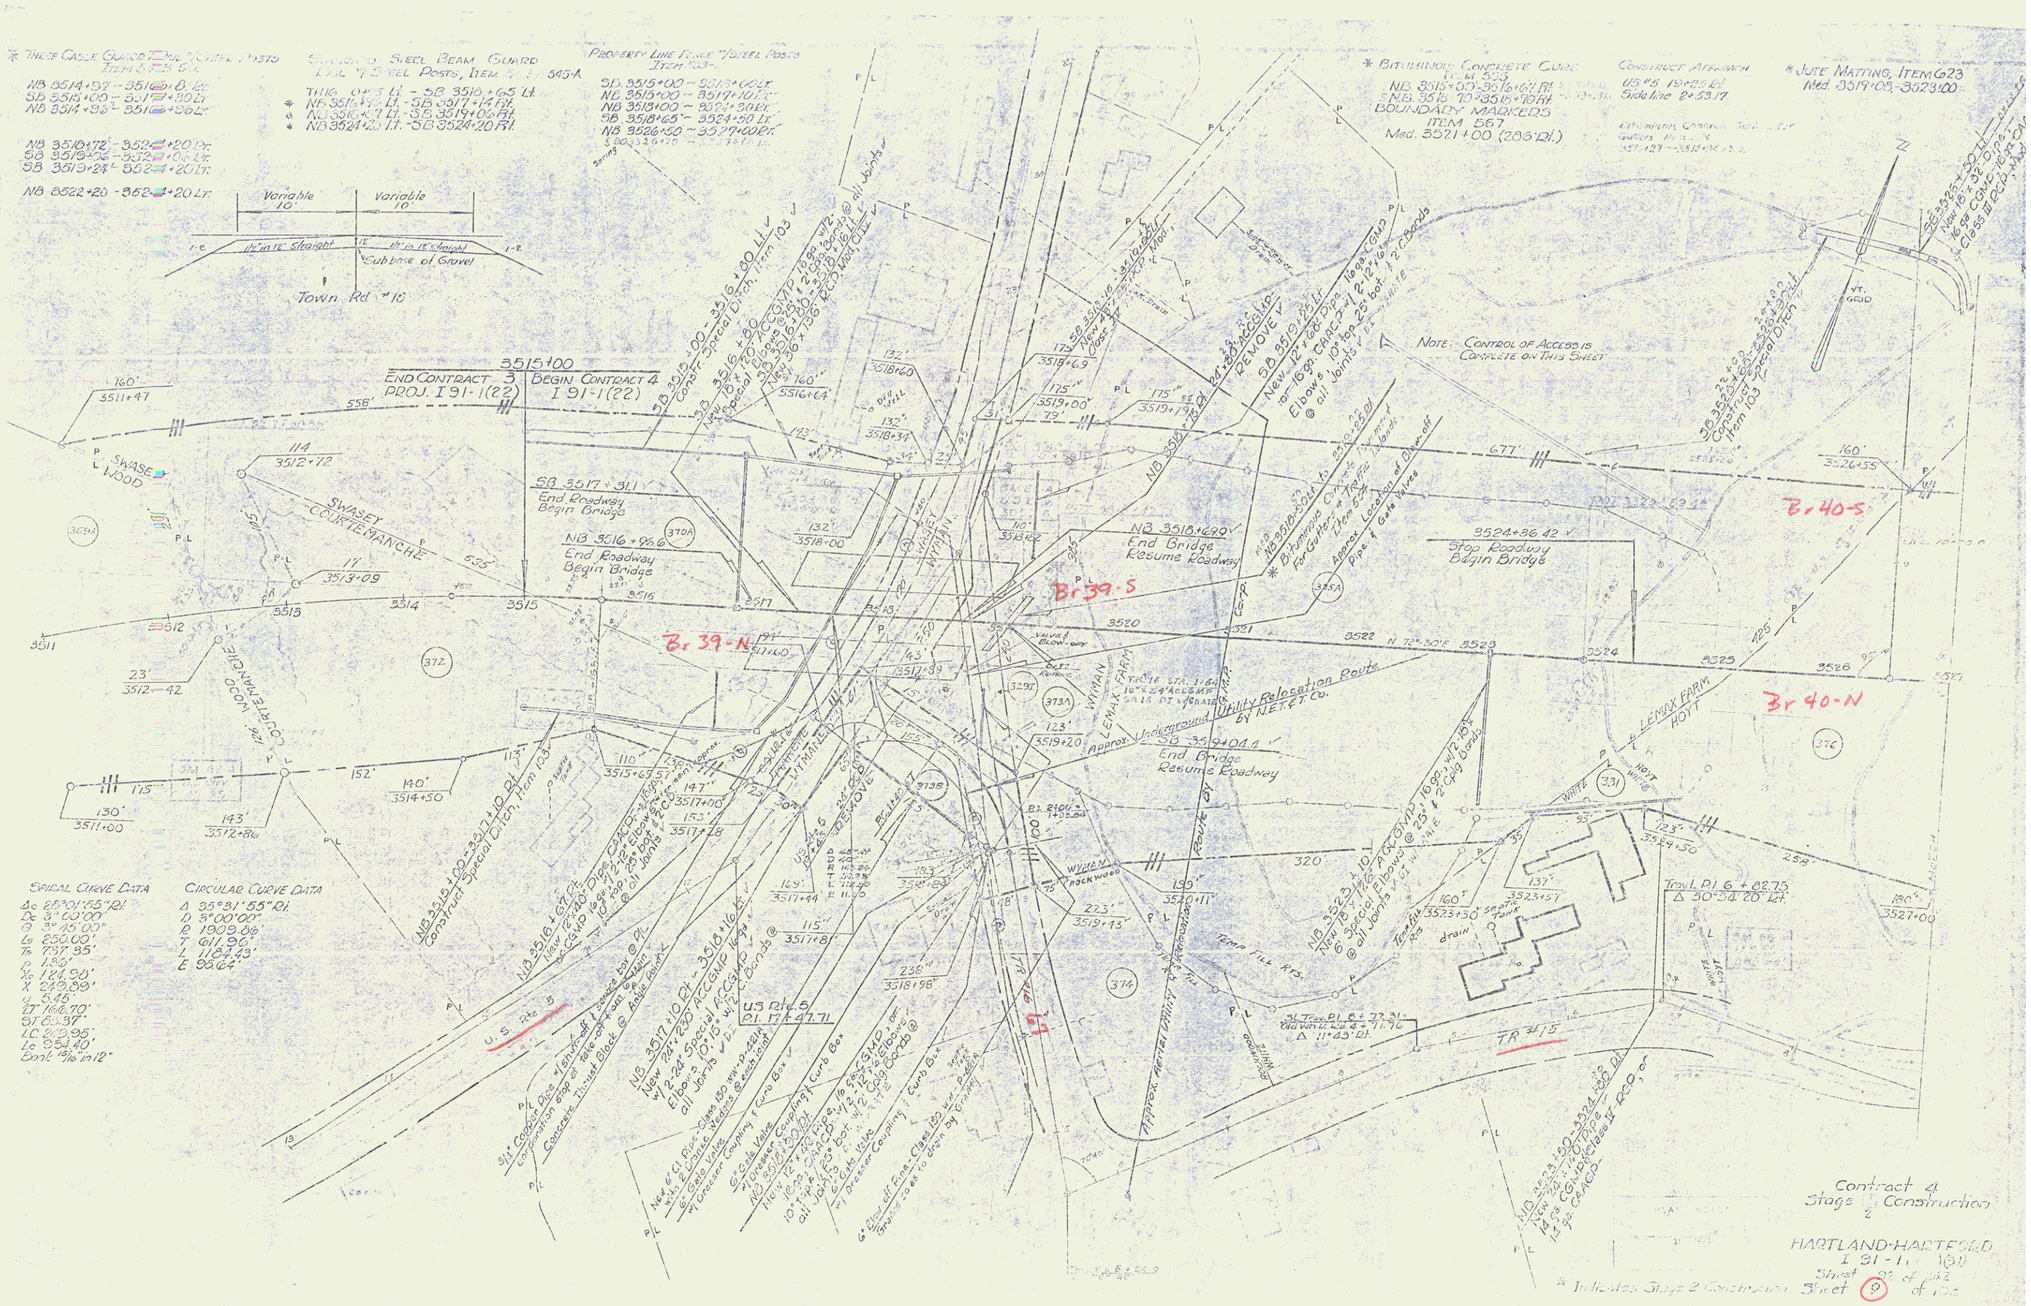
Contract 4
Stage 1/2 Construction
HARTLAND-HARTFORD
I 91-1(22)
Sheet 9 of 12
* Indicates Stage 2 Construction
END CONTRACT 3
PROJ. I 91-1(22)
BEGIN CONTRACT 4
I 91-1(22)
Town Rd #10
Variable 10'
Subbase of Gravel
SWASEY COURTEMANCHE
SWASEY WOOD
WYMAN
LEMAX FARM
HOYT
End Roadway Begin Bridge
End Bridge Resume Roadway
Stop Roadway Begin Bridge
Utility Relocation Route
Approx. Underground Utility Route
Br 39-S
Br 39-N
Br 40-S
Br 40-N
U.S. Rte. 5
TR 3415
NOTE: CONTROL OF ACCESS IS COMPLETE ON THIS SHEET
SPIRAL CURVE DATA
CIRCULAR CURVE DATA