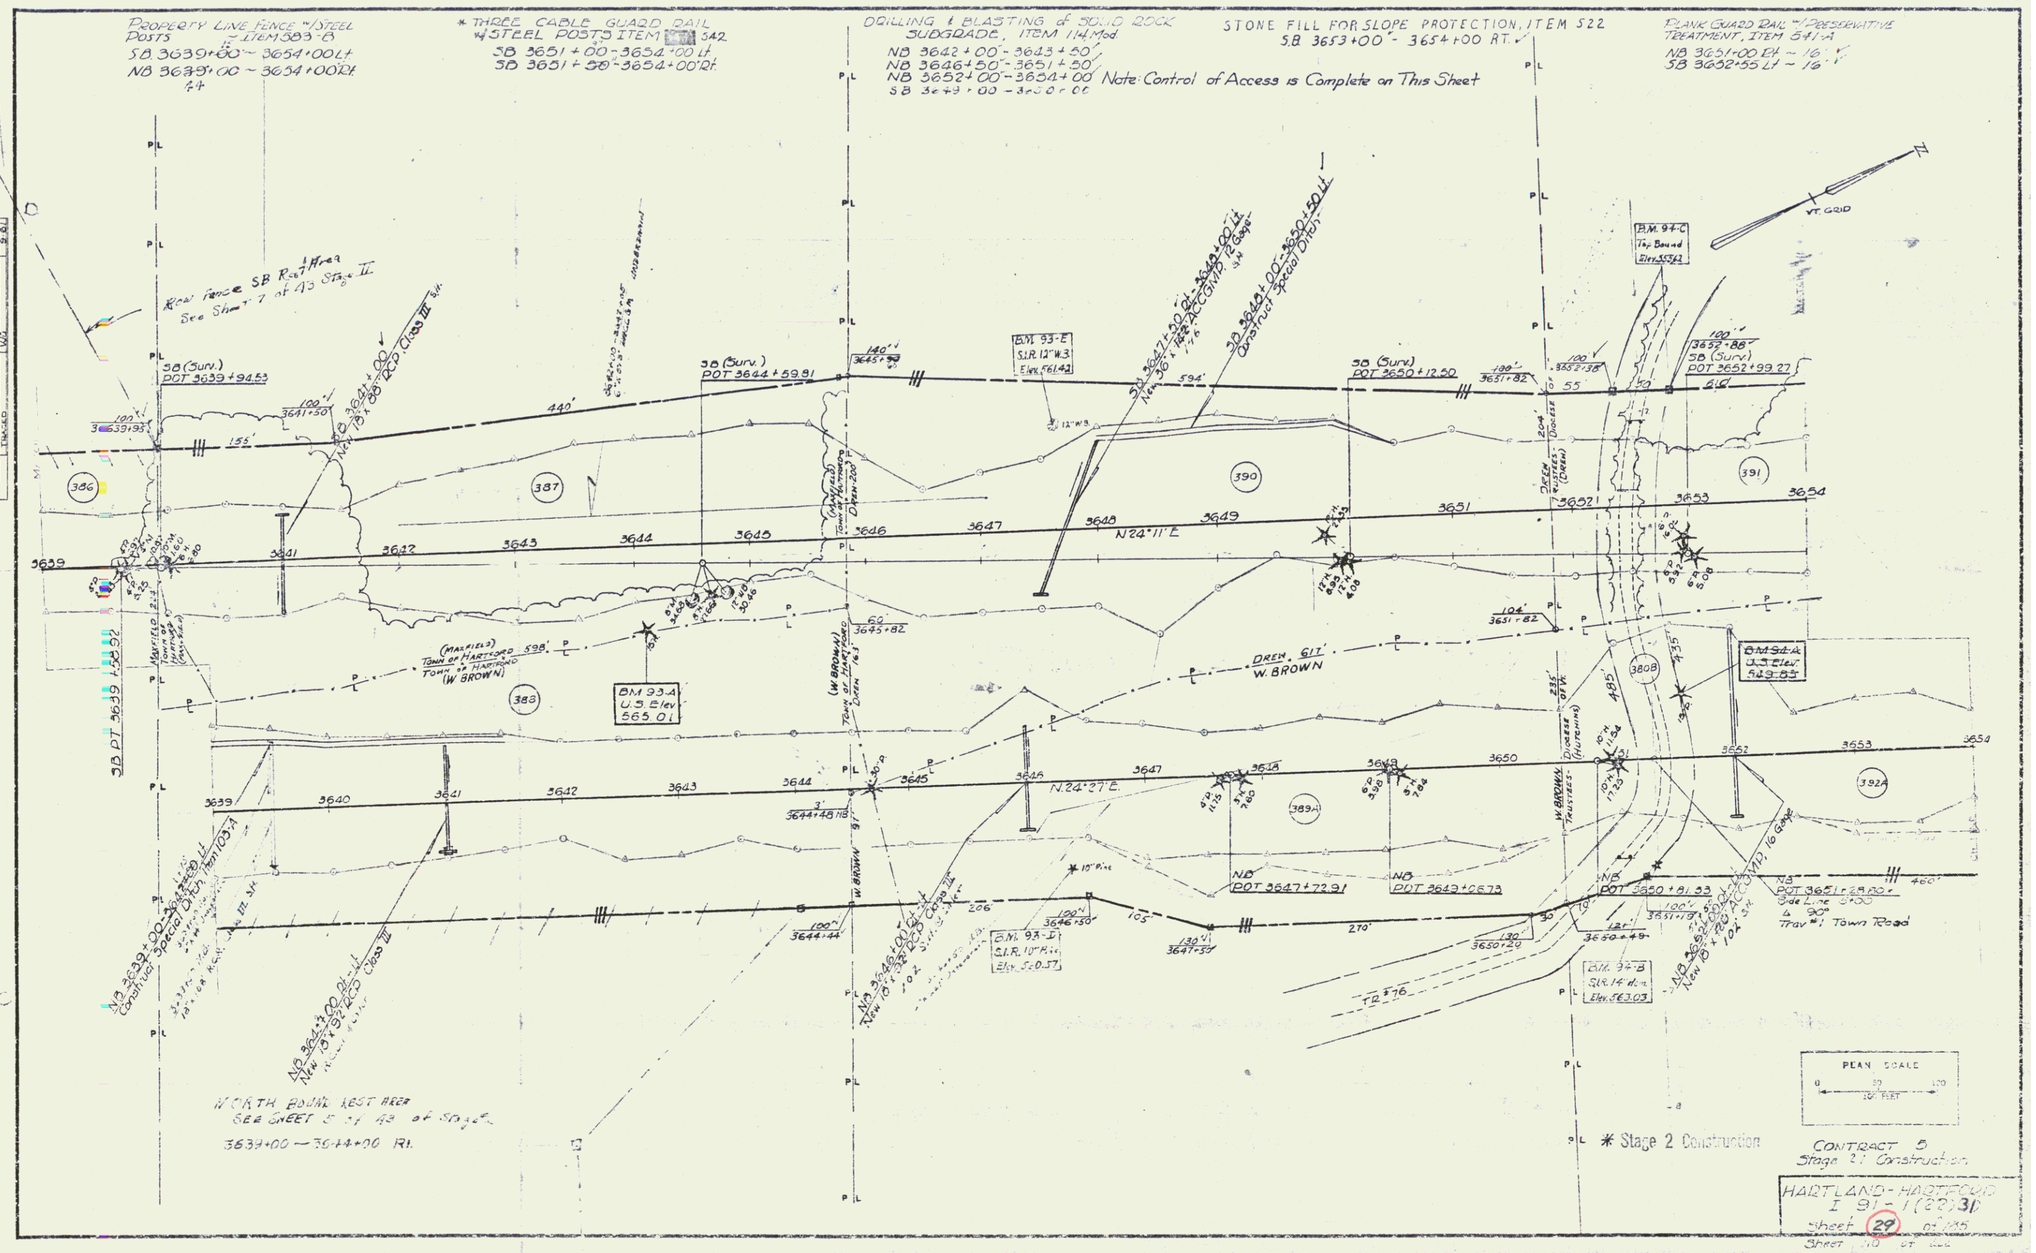
PROPERTY LINE FENCE w/ STEEL POSTS ~ ITEM 583-B
SB 3639+00 ~ 3654+00 Lt
NB 3639+00 ~ 3654+00 Rt
* THREE CABLE GUARD RAIL w/ STEEL POSTS ITEM 542
SB 3651+00 - 3654+00 Lt
SB 3651+50 - 3654+00 Rt
DRILLING & BLASTING of SOLID ROCK SUBGRADE, ITEM 114 Mod
NB 3642+00 - 3643+50
NB 3646+50 - 3651+50
NB 3652+00 - 3654+00
SB 3649+00 - 3650+00
Note: Control of Access is Complete on This Sheet
STONE FILL FOR SLOPE PROTECTION, ITEM 522
SB 3653+00 - 3654+00 RT.
PLANK GUARD RAIL w/ PRESERVATIVE TREATMENT, ITEM 541-A
NB 3651+00 Rt ~ 16'
SB 3652+55 Lt ~ 16'
VT. GRID
N
SB (Surv.) POT 3639+94.53
SB (Surv.) POT 3644+59.91
SB (Surv.) POT 3650+12.50
SB (Surv.) POT 3652+99.27
N24°11'E
N24°27'E
BM 93-A U.S. Elev. 565.01
BM 94-A U.S. Elev. 569.85
B.M. 93-E S.I.R. 12" W.3 Elev. 561.42
B.M. 97-C Top Bound Elev. 557.62
B.M. 97-D S.I.R. 10" R.H. Elev. 520.37
B.M. 97-B S.I.R. 14" Elm. Elev. 563.03
NB POT 3647+72.91
NB POT 3649+06.73
NB POT 3650+81.33
NB POT 3651+28.00
Side Line 0+00
Trav #1 Town Road
(MASFIELD) TOWN OF HARTFORD
(W. BROWN)
DREN. 61'
W. BROWN
W. BROWN TRUSTEES
DIXON TRUSTEES
NORTH BOUND REST AREA
SEE SHEET 5 of 43 of Stage II
3634+00 — 3644+00 Rt.
PLAN SCALE
0 50 100
10' FEET
* Stage 2 Construction
CONTRACT 5
Stage 2 Construction
HARTLAND-HARTFORD
I 91-1(20)31
Sheet 29 of 145

51