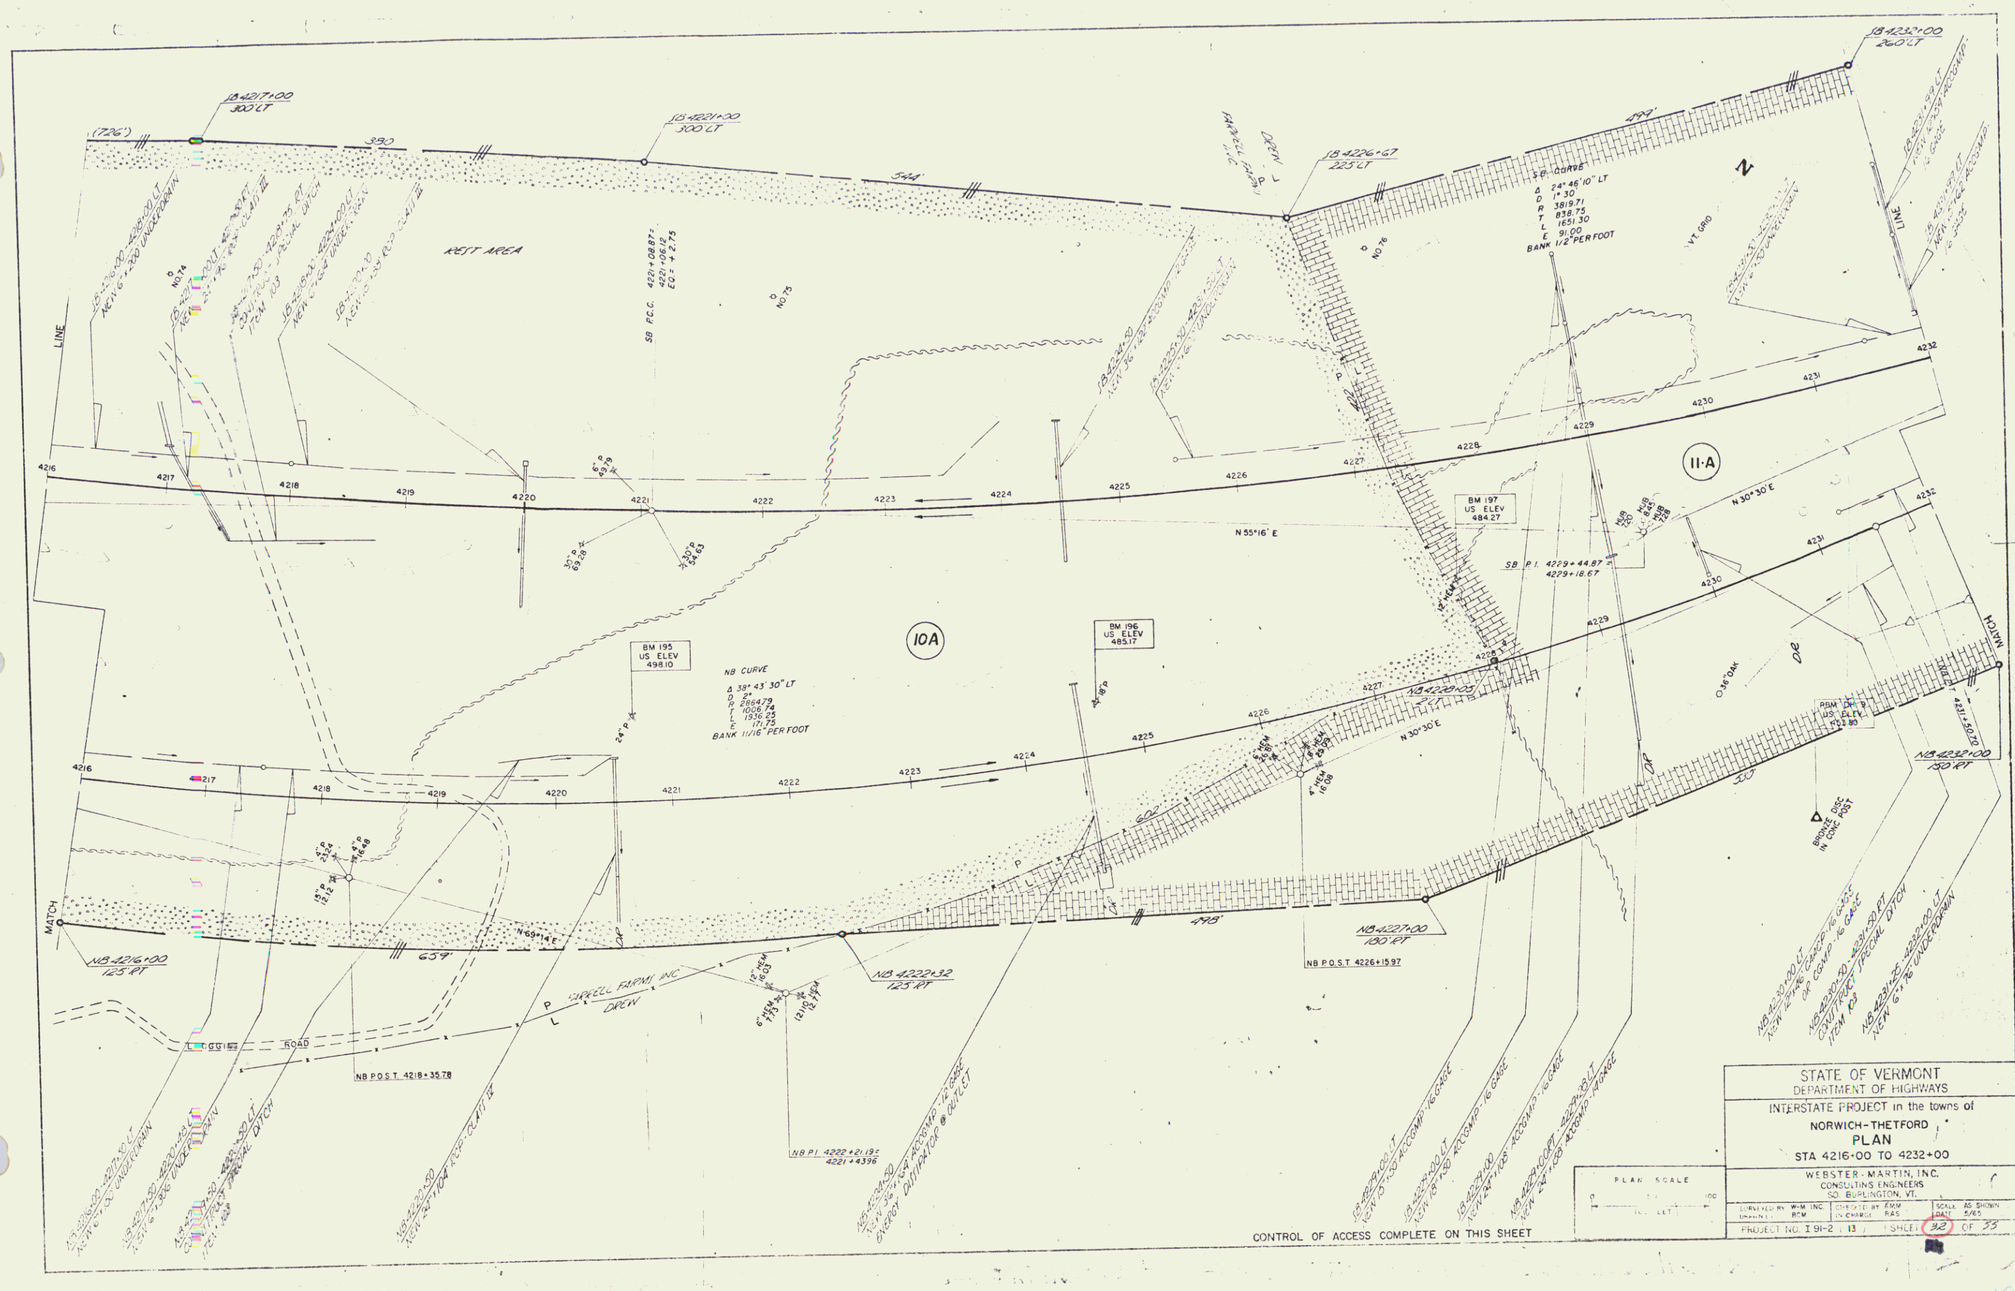
STATE OF VERMONT
DEPARTMENT OF HIGHWAYS
INTERSTATE PROJECT in the towns of
NORWICH-THETFORD
PLAN
STA 4216+00 TO 4232+00
WEBSTER-MARTIN, INC.
CONSULTING ENGINEERS
SO. BURLINGTON, VT.
PLAN SCALE
PROJECT NO. I 91-2 ; 13
SHEET 32 OF 33
CONTROL OF ACCESS COMPLETE ON THIS SHEET
REST AREA
10A
11-A
NB CURVE
Δ 39° 43' 30" LT
D 21°
R 286.479
T 1006.74
L 1936.25
E 171.75
BANK 11/16" PER FOOT
SB CURVE
Δ 24° 46' 10" LT
D 1° 30'
R 381.971
T 838.75
L 1651.30
E 91.00
BANK 1/2" PER FOOT
BM 195
US ELEV
498.10
BM 196
US ELEV
485.17
BM 197
US ELEV
484.27
N 55°16' E
N 30°30' E
N 69°14' E
MATCH
NB 4216+00
125' PT
NB 4222+32
125' PT
NB 4227+00
100' PT
NB 4232+00
50' PT
NB P.O.S.T. 4218+35.78
NB P.O.S.T. 4226+15.97
NB P.I. 4222+21.92
4221+43.96
SB P.I. 4229+44.87
4229+18.67
SB P.C.C. 4220+08.87
4221+06.12
EQ. + 2.75
LEGUIS ROAD
P. LAPPELL FARM, INC.
DRIVE
BROWNS FORGE IN CONC. POST
19