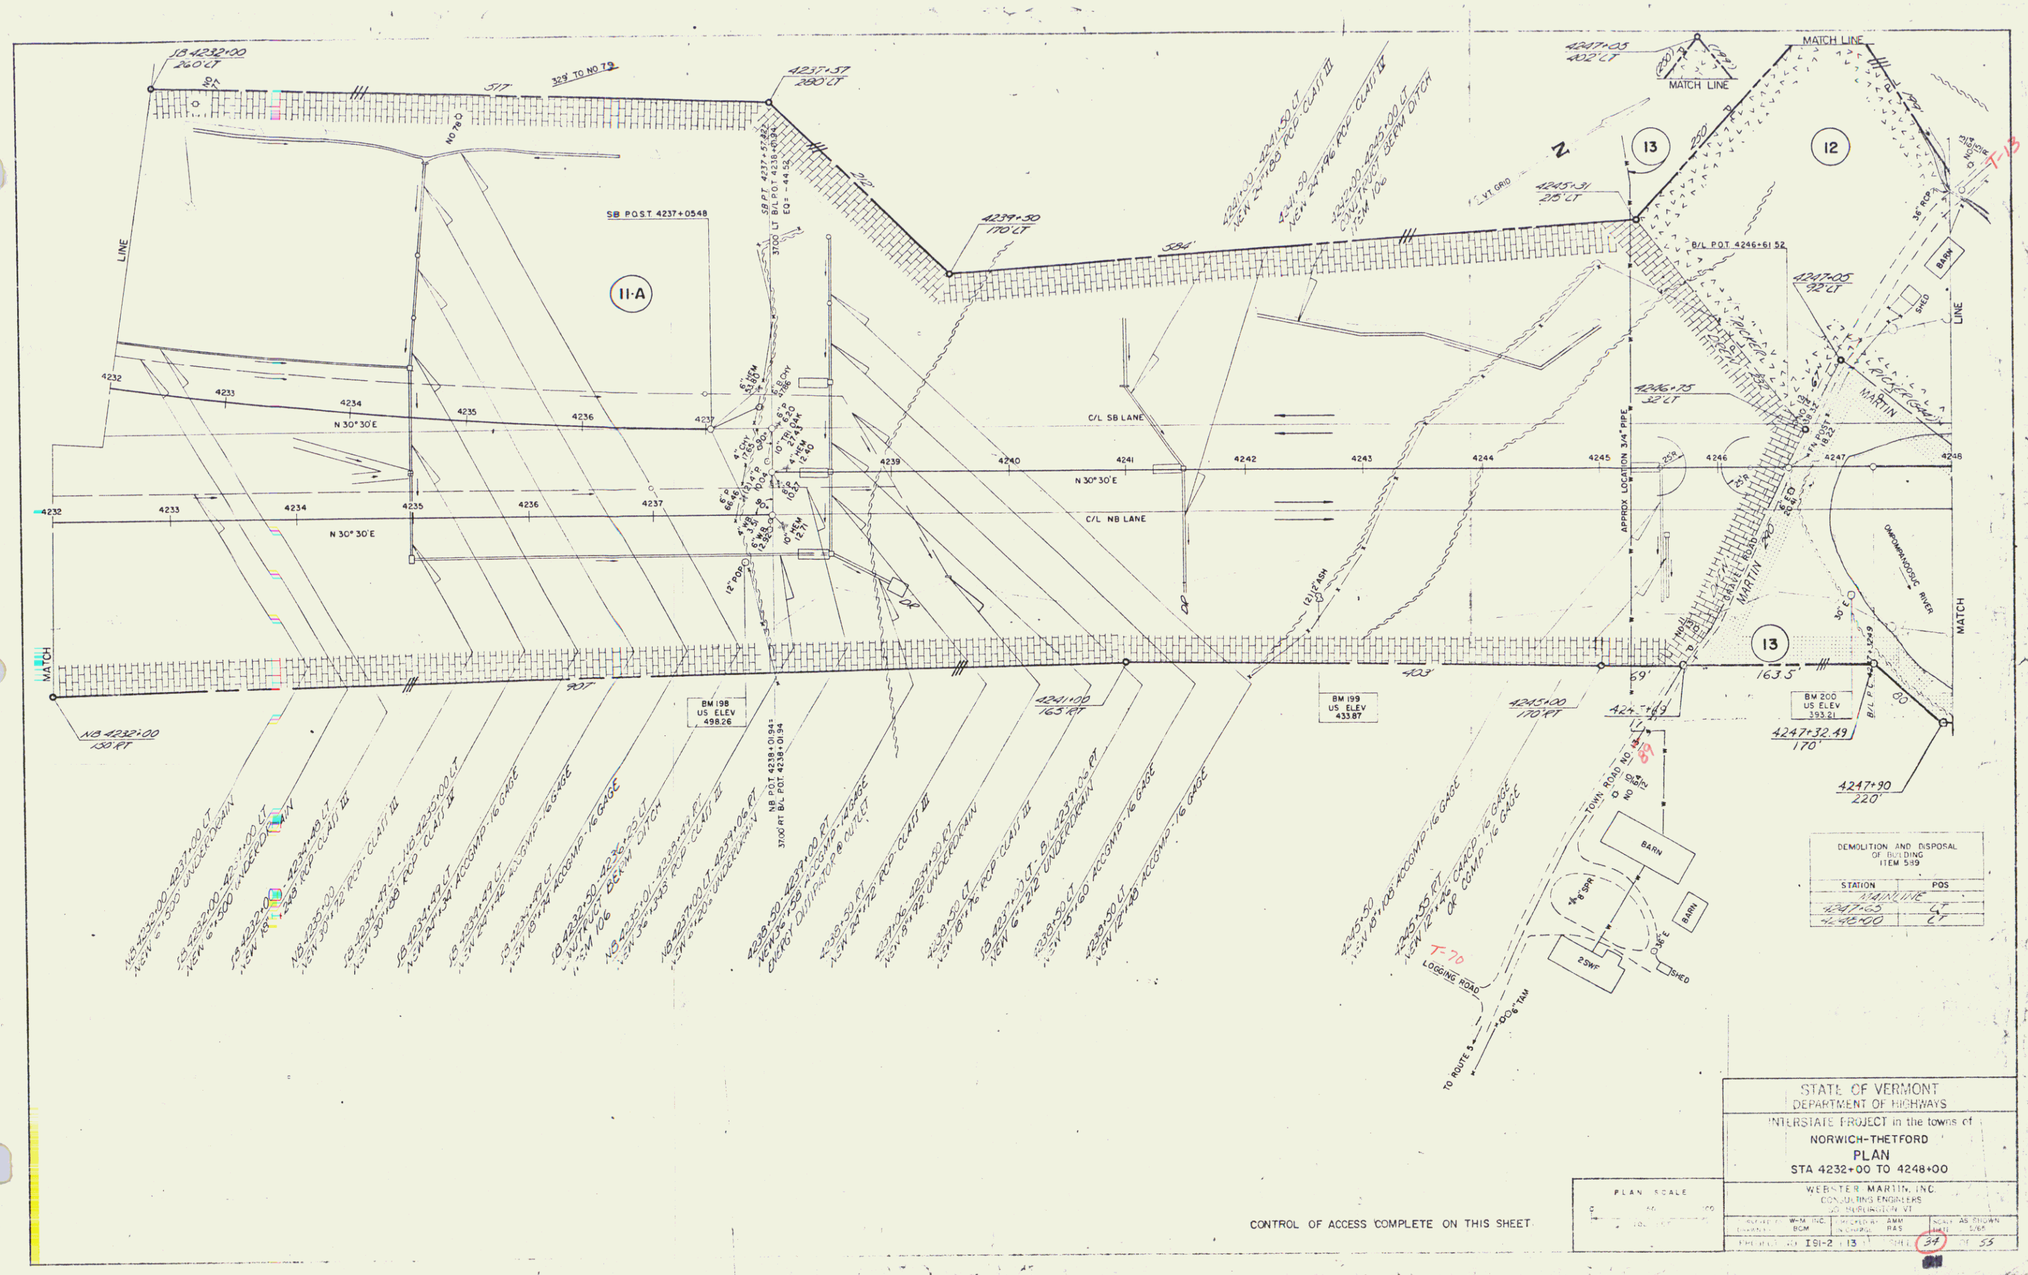
MATCH LINE
11-A
12
13
C/L SB LANE
C/L NB LANE
N 30° 30' E
BM 198 US ELEV 498.26
BM 199 US ELEV 433.87
BM 200 US ELEV 393.21
BARN
SHED
TOWN ROAD NO 12
LOGGING ROAD
TO ROUTE 5
DEMOLITION AND DISPOSAL OF BUILDING ITEM 589
STATE OF VERMONT
DEPARTMENT OF HIGHWAYS
INTERSTATE PROJECT in the towns of
NORWICH-THETFORD
PLAN
STA 4232+00 TO 4248+00
WEBSTER-MARTIN, INC.
CONSULTING ENGINEERS
PLAN SCALE
CONTROL OF ACCESS COMPLETE ON THIS SHEET