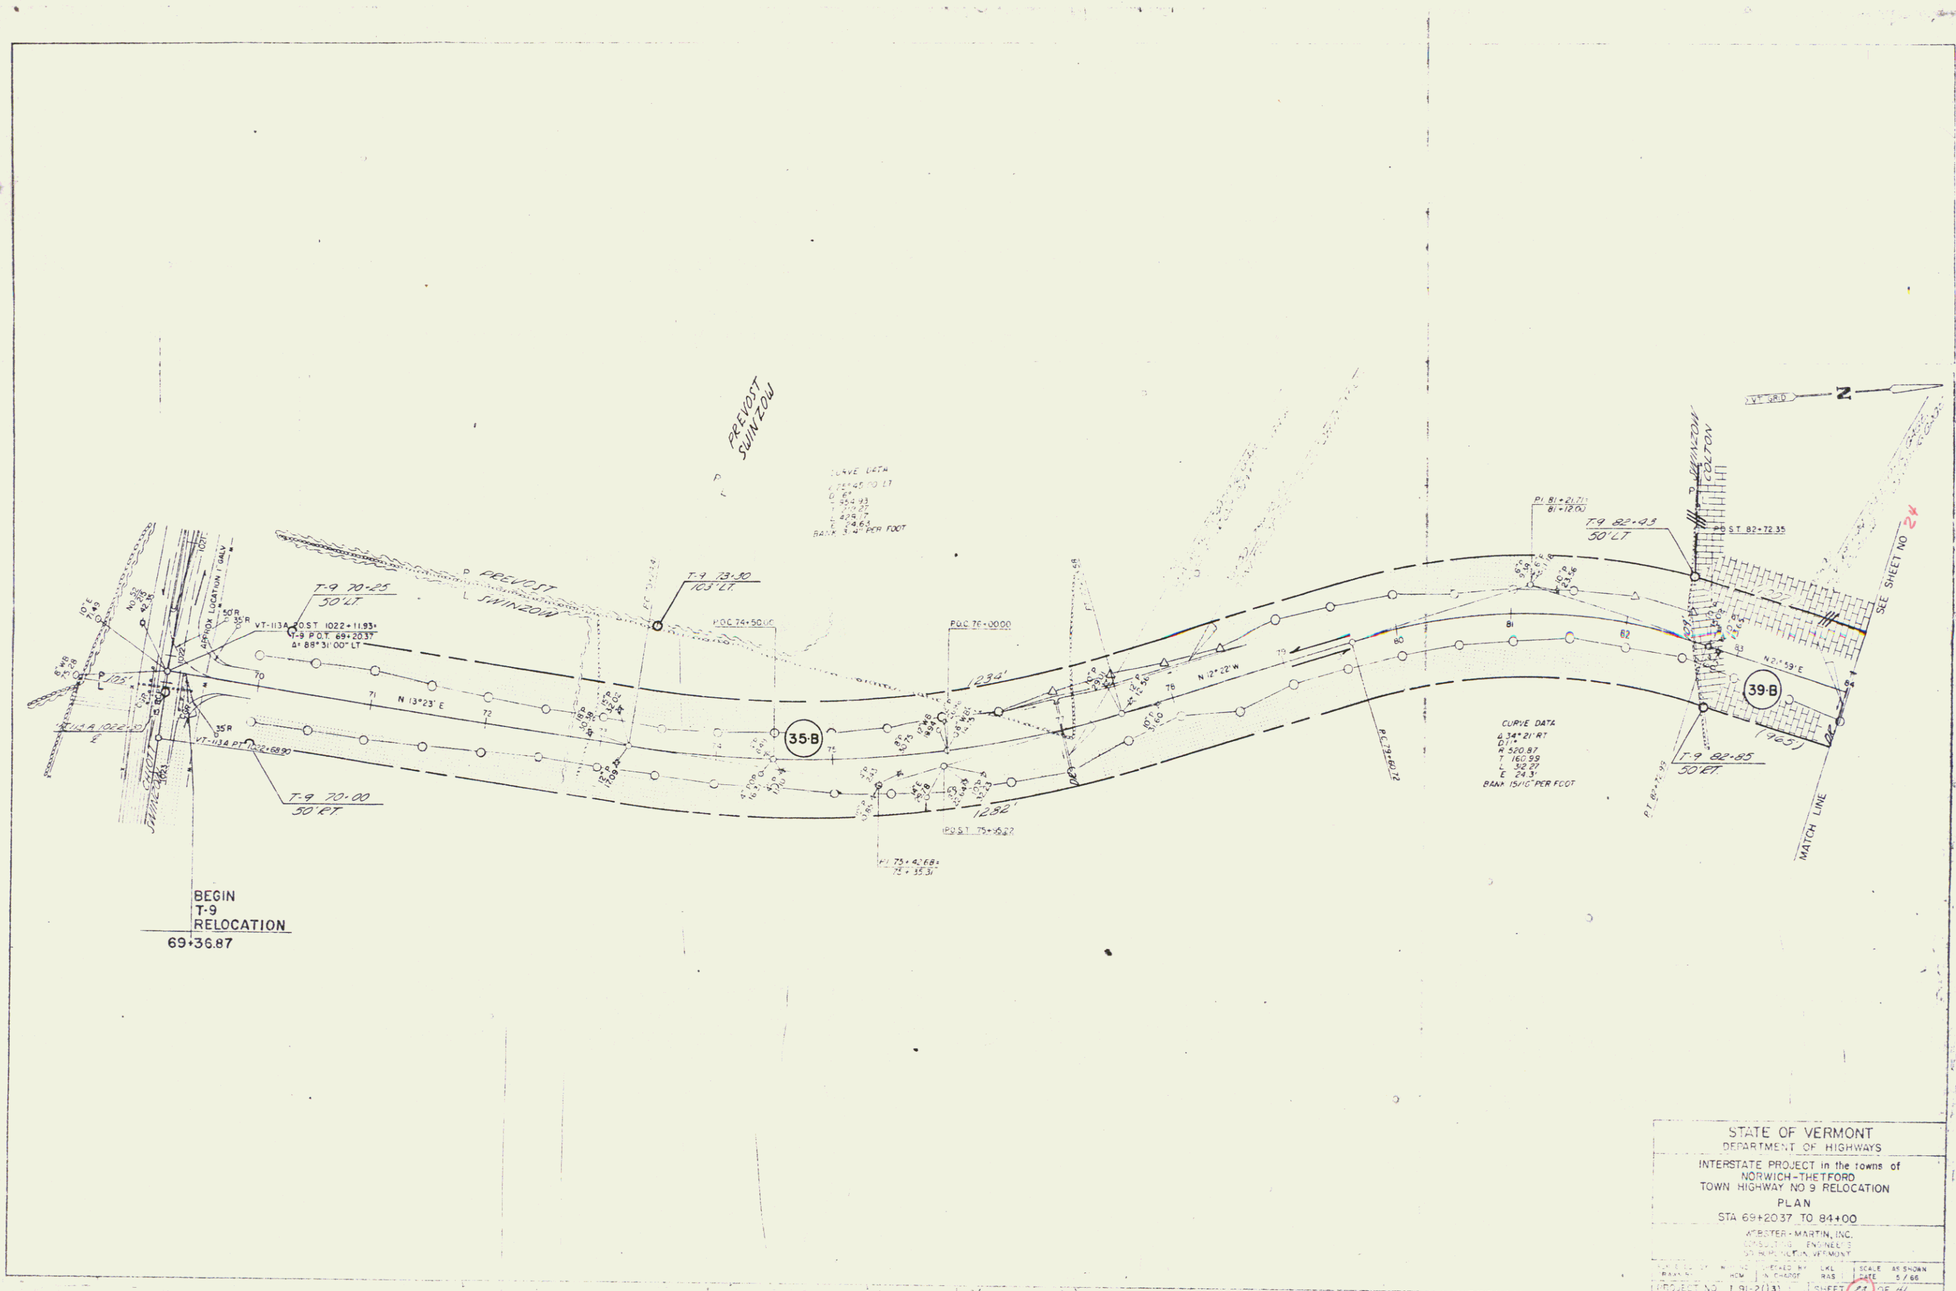
PREVOST SWINZOW
T-9 70+25
50' LT.
T-9 73+30
103' LT.
T-9 82+45
50' LT
T-9 70+00
50 FT.
T-9 82+85
50 FT.
35-B
39-B
BEGIN
T-9
RELOCATION
69+36.87
SEE SHEET NO 24
MATCH LINE
CURVE DATA
Δ 34° 21' RT
D 11°
R 520.87
T 160.99
L 312.27
E 24.3
BIAS 15/16" PER FOOT
STATE OF VERMONT
DEPARTMENT OF HIGHWAYS
INTERSTATE PROJECT in the towns of
NORWICH-THETFORD
TOWN HIGHWAY NO 9 RELOCATION
PLAN
STA 69+20.37 TO 84+00
WEBSTER-MARTIN, INC.
CONSULTING ENGINEERS
ST. JOHNSBURY, VERMONT
DRAWN BY HOW
CHECKED BY LKL
CHECKED BY WAS
SCALE AS SHOWN
DATE 5/66
PROJECT NO. I 91-2(13)
SHEET 23 OF 44

51