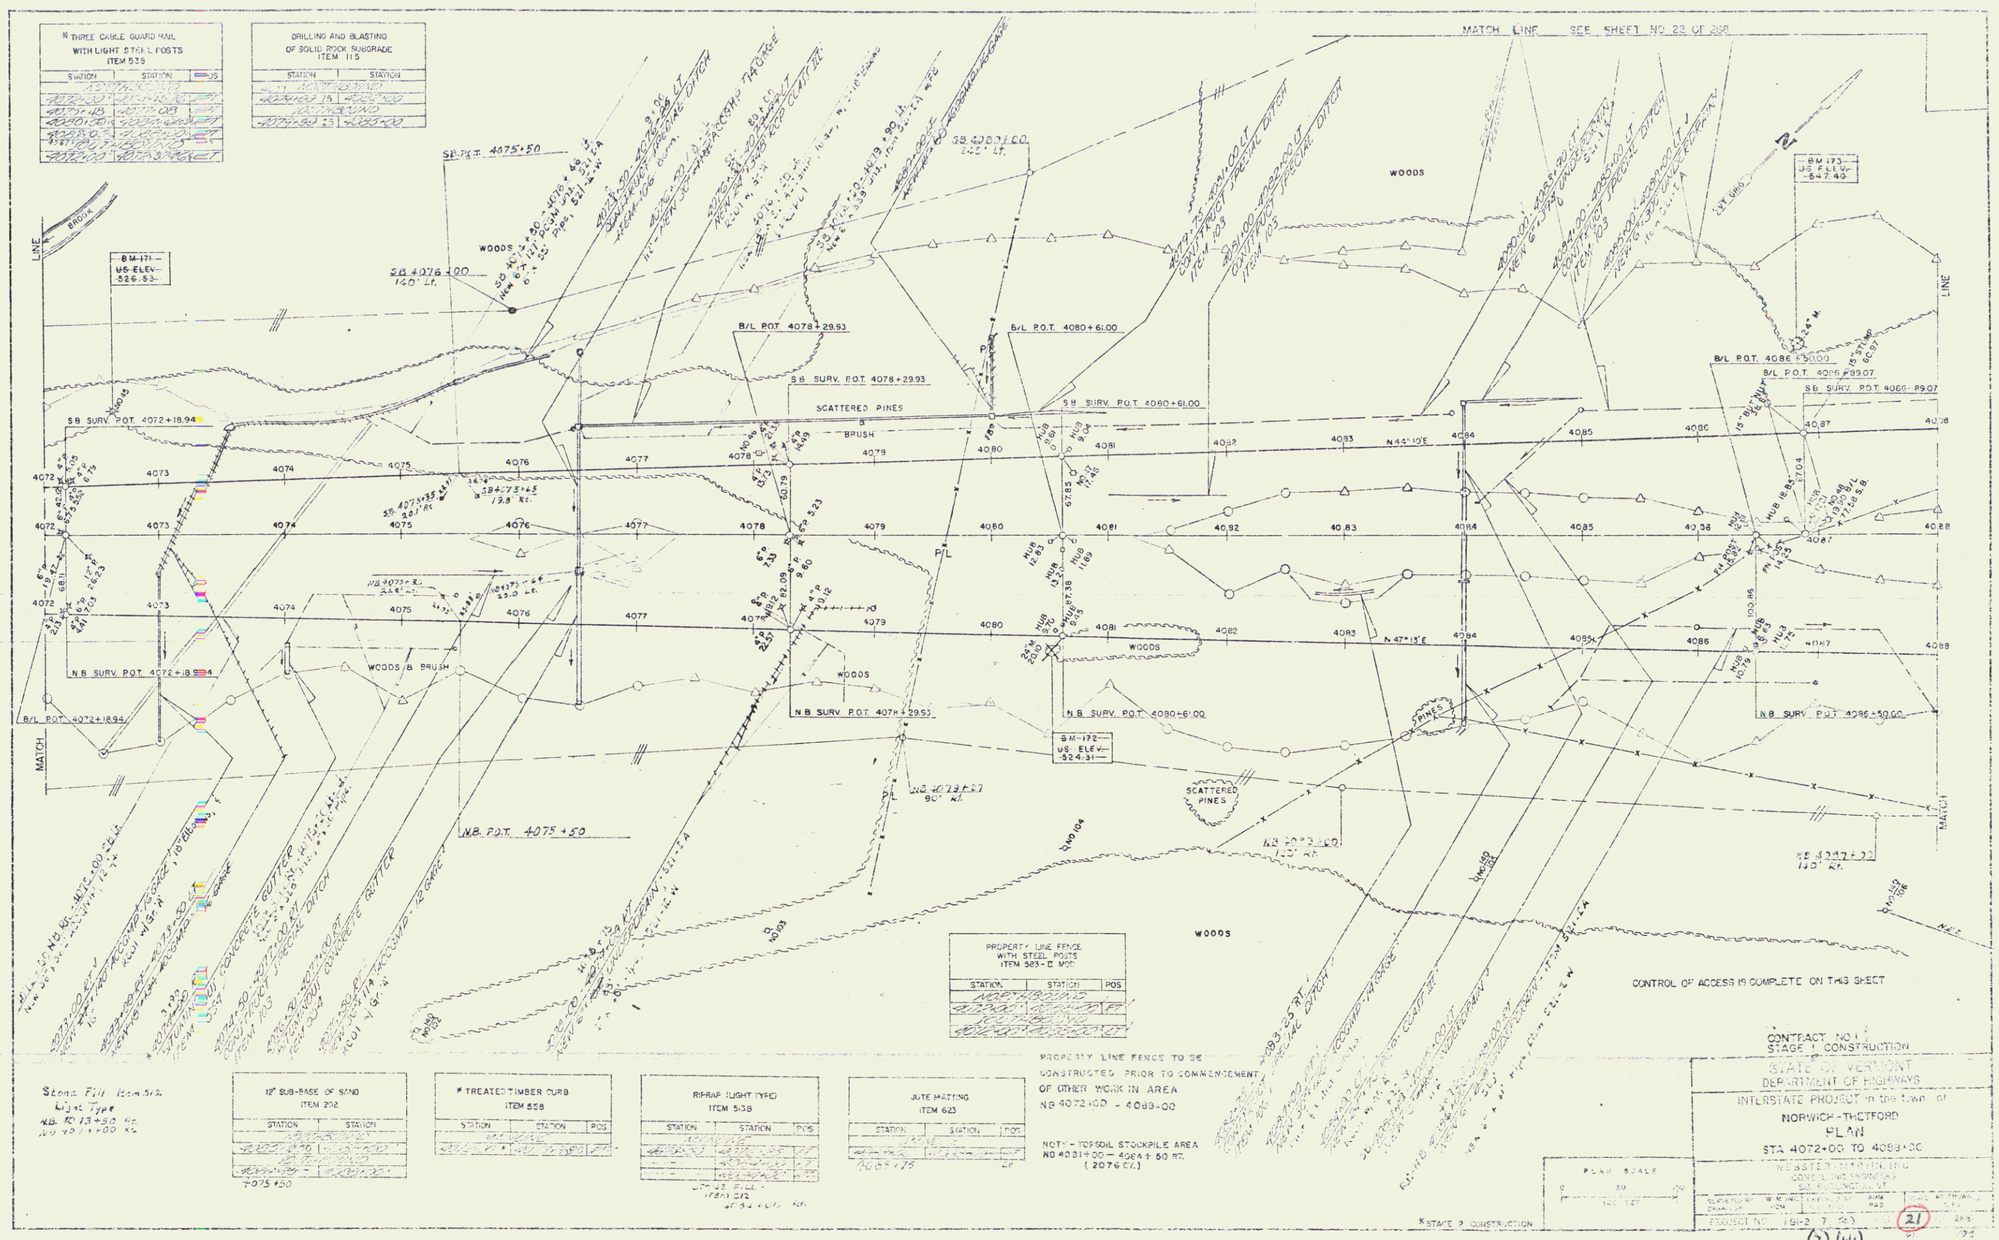
MATCH LINE SEE SHEET NO. 22 OF 266
WOODS
SCATTERED PINES
BRUSH
WOODS & BRUSH
N44°10'E
N47°13'E
CONTROL OF ACCESS IS COMPLETE ON THIS SHEET
PROPERTY LINE FENCE TO BE CONSTRUCTED PRIOR TO COMMENCEMENT OF OTHER WORK IN AREA
NB 4072+00 - 4088+00
NOTE - TOPSOIL STOCKPILE AREA NB 4031+00 - 4064+50 RT. (2076 CY.)
CONTRACT NO. 1
STAGE 1 CONSTRUCTION
STATE OF VERMONT
DEPARTMENT OF HIGHWAYS
INTERSTATE PROJECT IN THE TOWN OF
NORWICH - THETFORD
PLAN
STA 4072+00 TO 4088+00
PROJECT NO. 191-2
21
(7) (41)
55