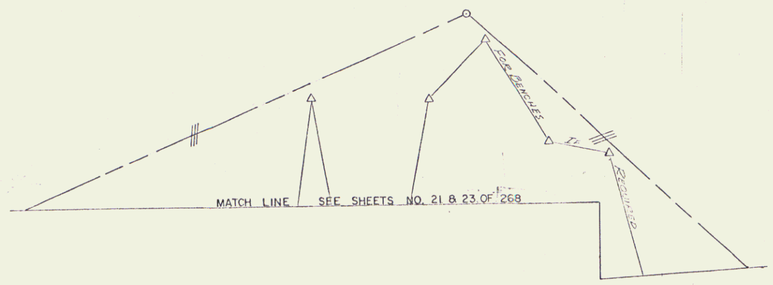

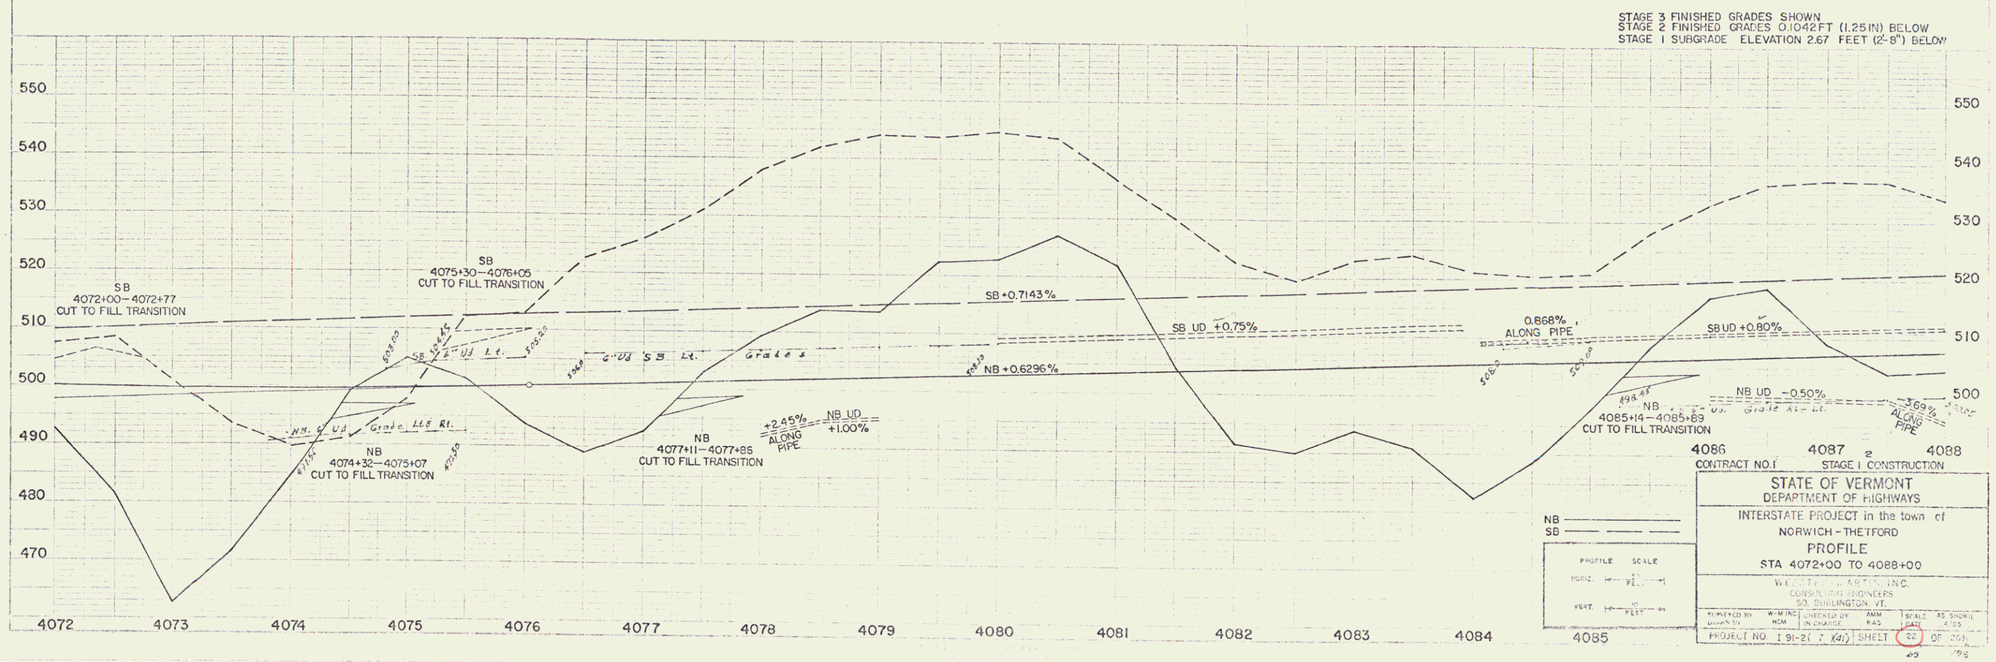

CONTRACT NO. I STAGE I CONSTRUCTION

STATE OF VERMONT
DEPARTMENT OF HIGHWAYS

INTERSTATE PROJECT in the town of
NORWICH – THETFORD

PROFILE
STA 4072+00 TO 4088+00

WESTON & WALKER, INC.
CONSULTING ENGINEERS
SO. BURLINGTON, VT.

DESIGNED BY	CHECKED BY		SCALE	
DRAWN BY W-M INC HCM	IN CHARGE AMM RAS	DATE	AS SHOWN 4/85	

PROJECT NO. I 91-2(7)(4) SHEET 22 OF 268

56