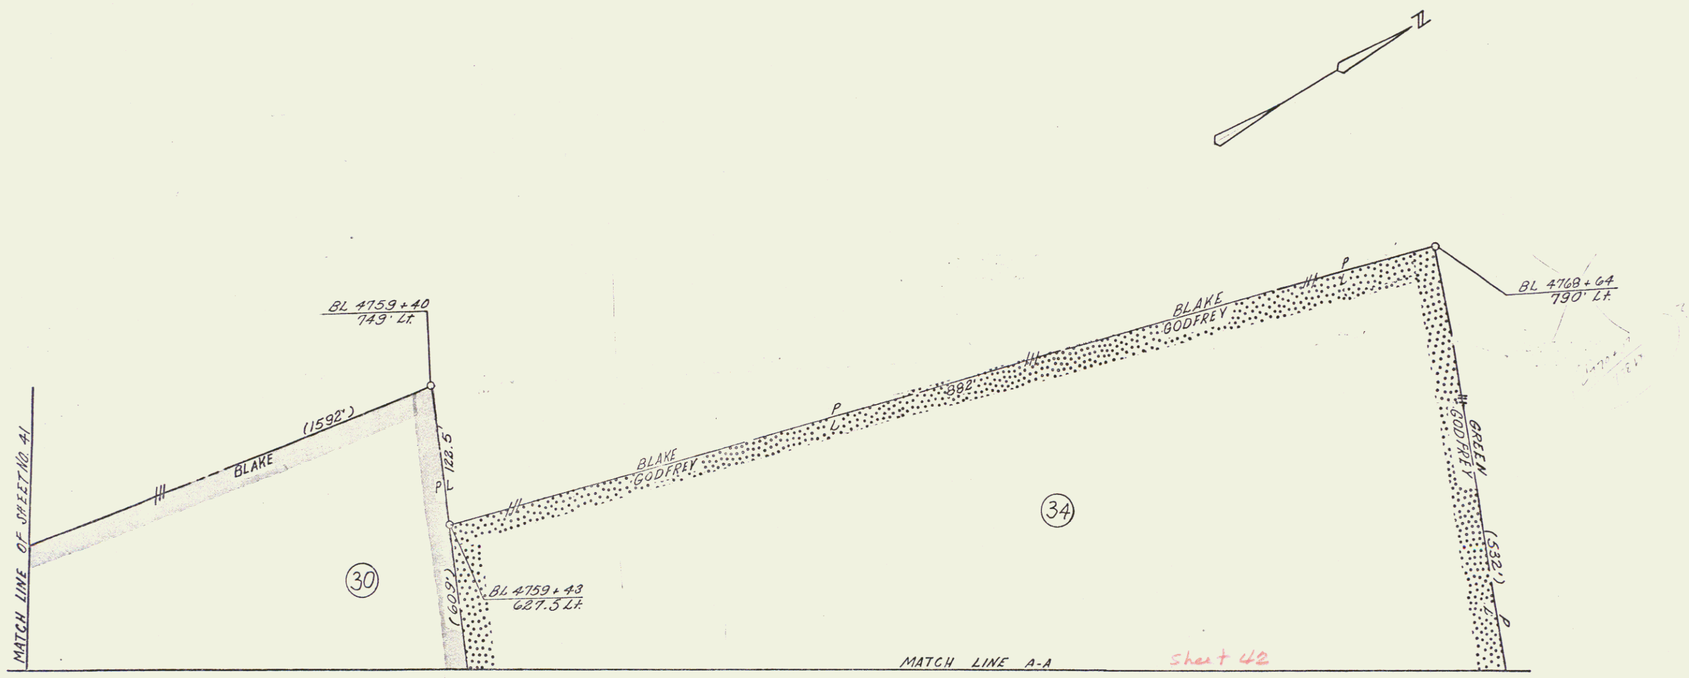

PLAN SCALE
0 50 100
100 FEET

VERMONT DEPARTMENT OF HIGHWAYS
RIGHT-OF-WAY PLANS
PROJECT THETFORD - FAIRLEE
NO. 191-2 (14)
SHEET 42A OF 111

36