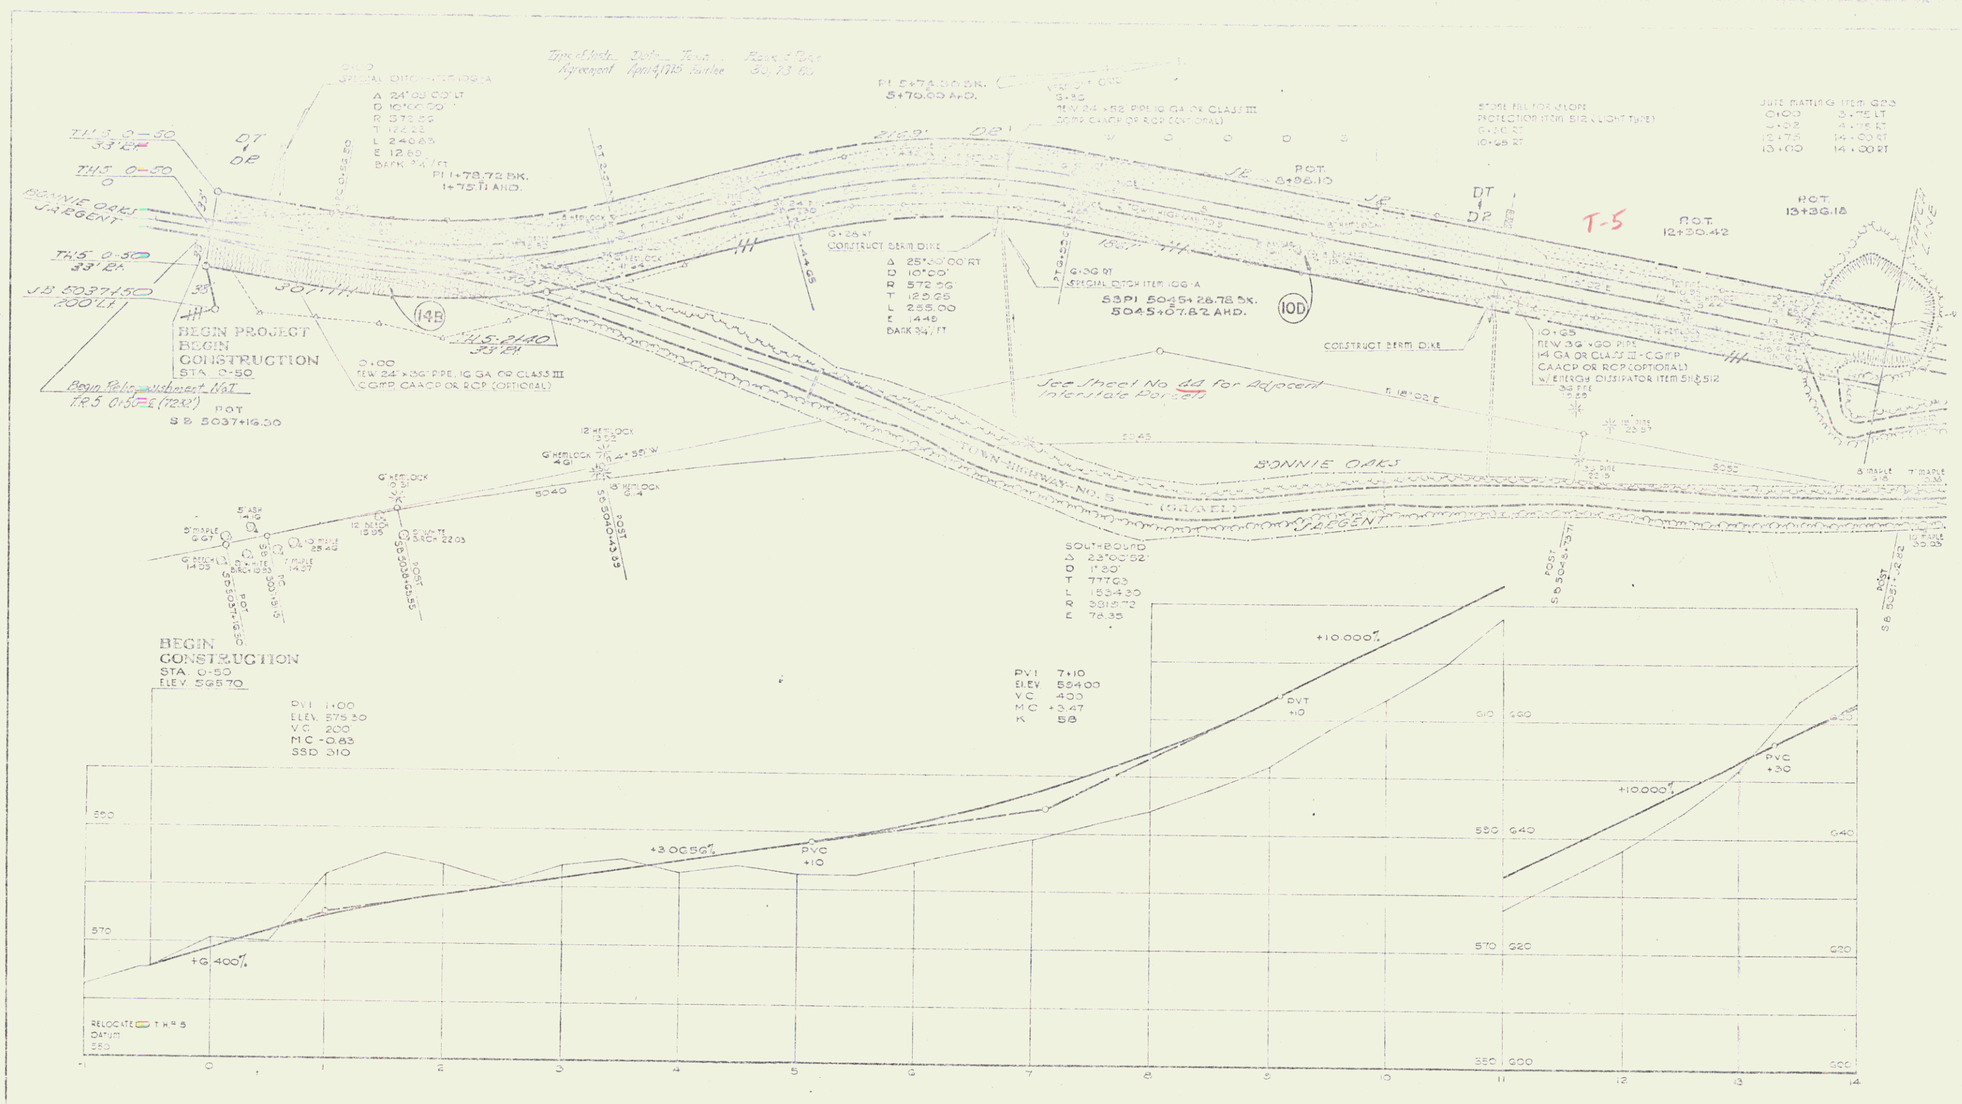

STATE OF VERMONT
DEPARTMENT of HIGHWAYS
FAIRLEE-BRADFORD TH NO. 5
McFARLAND-JOHNSON
PROJECT NO. 1101-115
CONTRACT No.
SHEET 47 OF 141

23