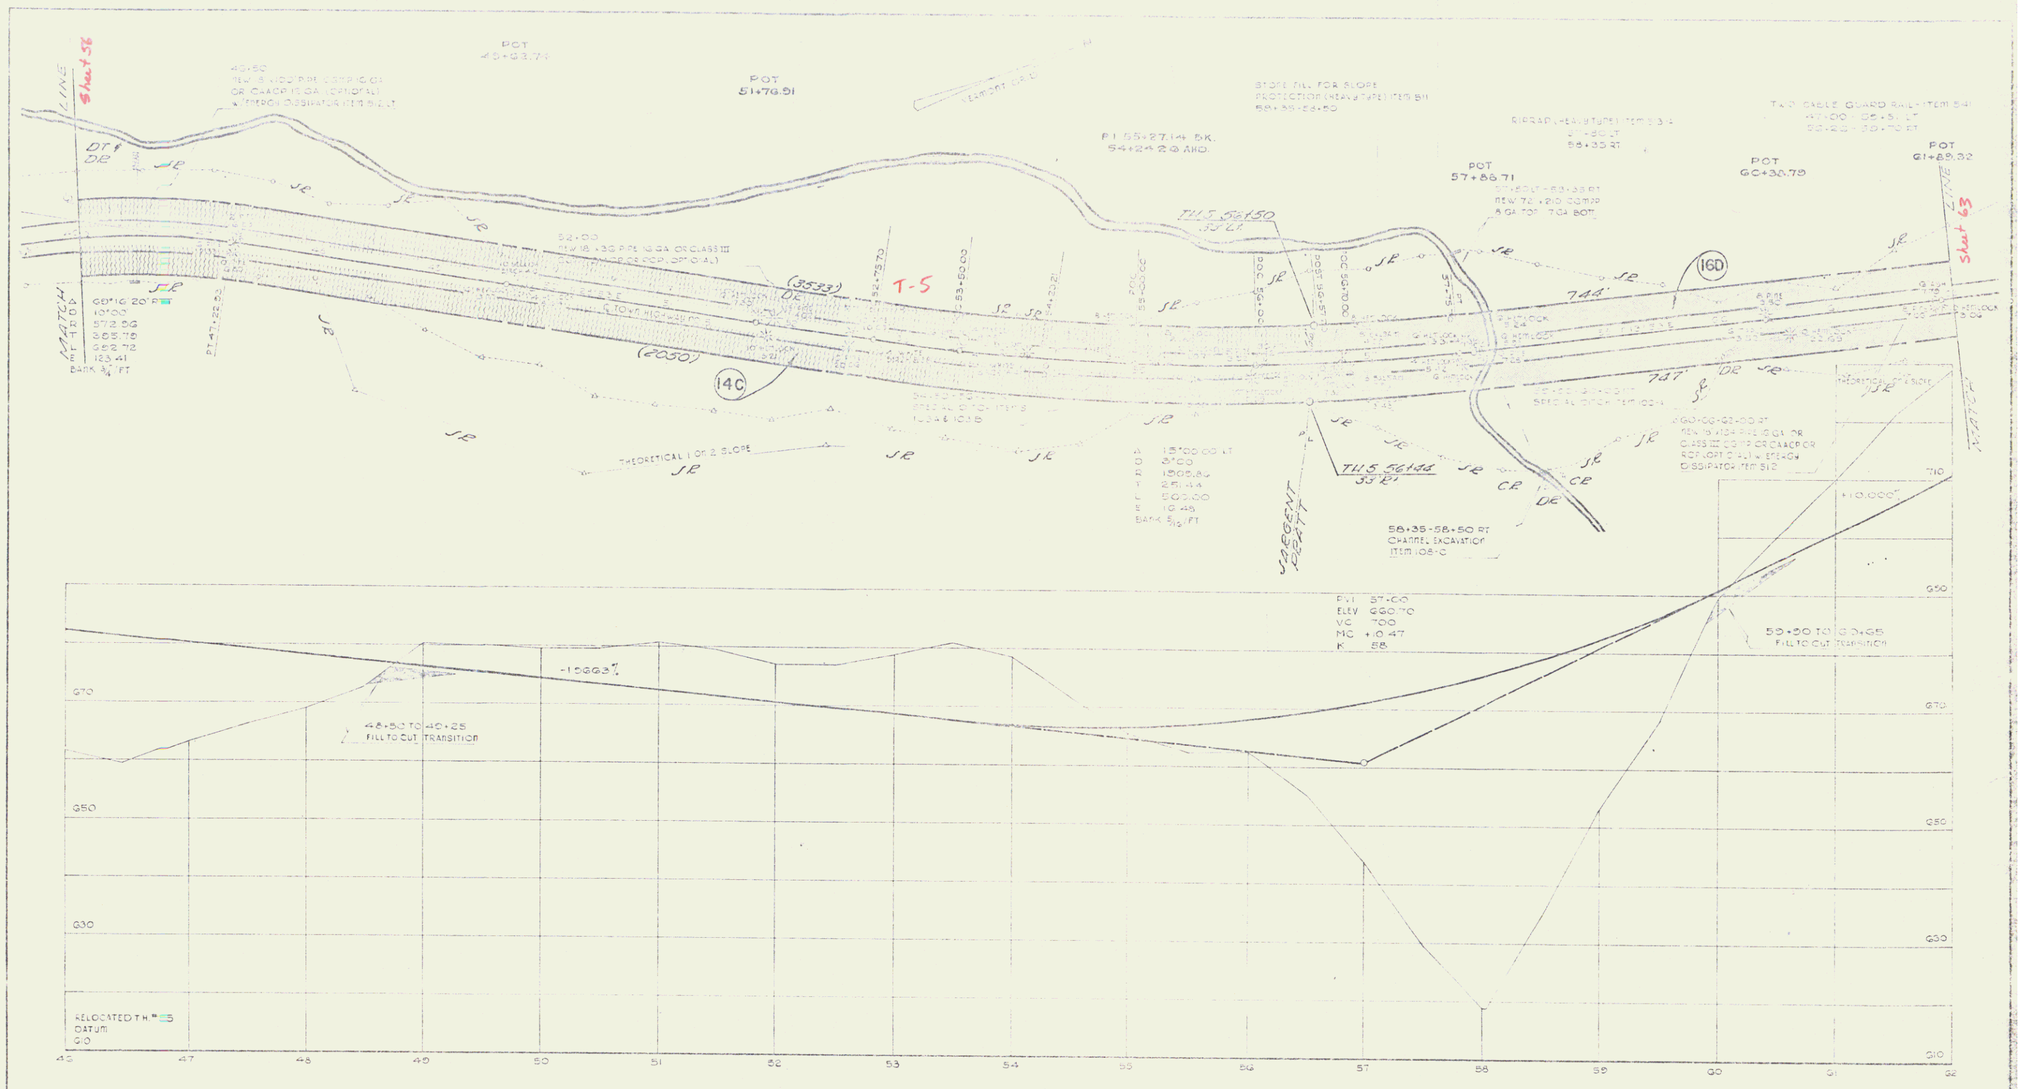

POOR ORIGINAL COPY

STATE of VERMONT
DEPARTMENT of HIGHWAYS
FAIRLEE - PIKEVILLE TH NO. 5
McFARLAND - JOHNSON

PROJECT NO. 5F 1245 SHEET NO. 60 OF 61

Con.

30