BP

INDEX OF SHEETS

1		TITLE SHEET
2 - 9		TYPICAL SECTIONS
10 - 22		ROW DETAIL SHEETS
23 - 129		PLAN & PROFILE SHEETS
130 - 145		CHRONAFLEX SHEETS
146 - 150		TOTAL AREA SHEETS

STATE OF VERMONT
DEPARTMENT OF HIGHWAYS

PROPOSED IMPROVEMENT

INTERSTATE PROJECT

TOWNS OF BRADFORD-NEWBURY

COUNTY OF ORANGE

INTERSTATE ROUTE 91

Pin H 99R060

R.O.W. PLANS

LENGTH OF ROADWAY	67,229.34 FEET	=	12.733 MILES
LENGTH OF BRIDGES	735.96 FEET	=	0.139 MILES
LENGTH OF PROJECT	67,965.30 FEET	=	12.872 MILES

TRAFFIC DATA

ADT	1650	
ADT	4570	
DHV	700	
T	5.5%	
T	4.0%	
V	60MPH	

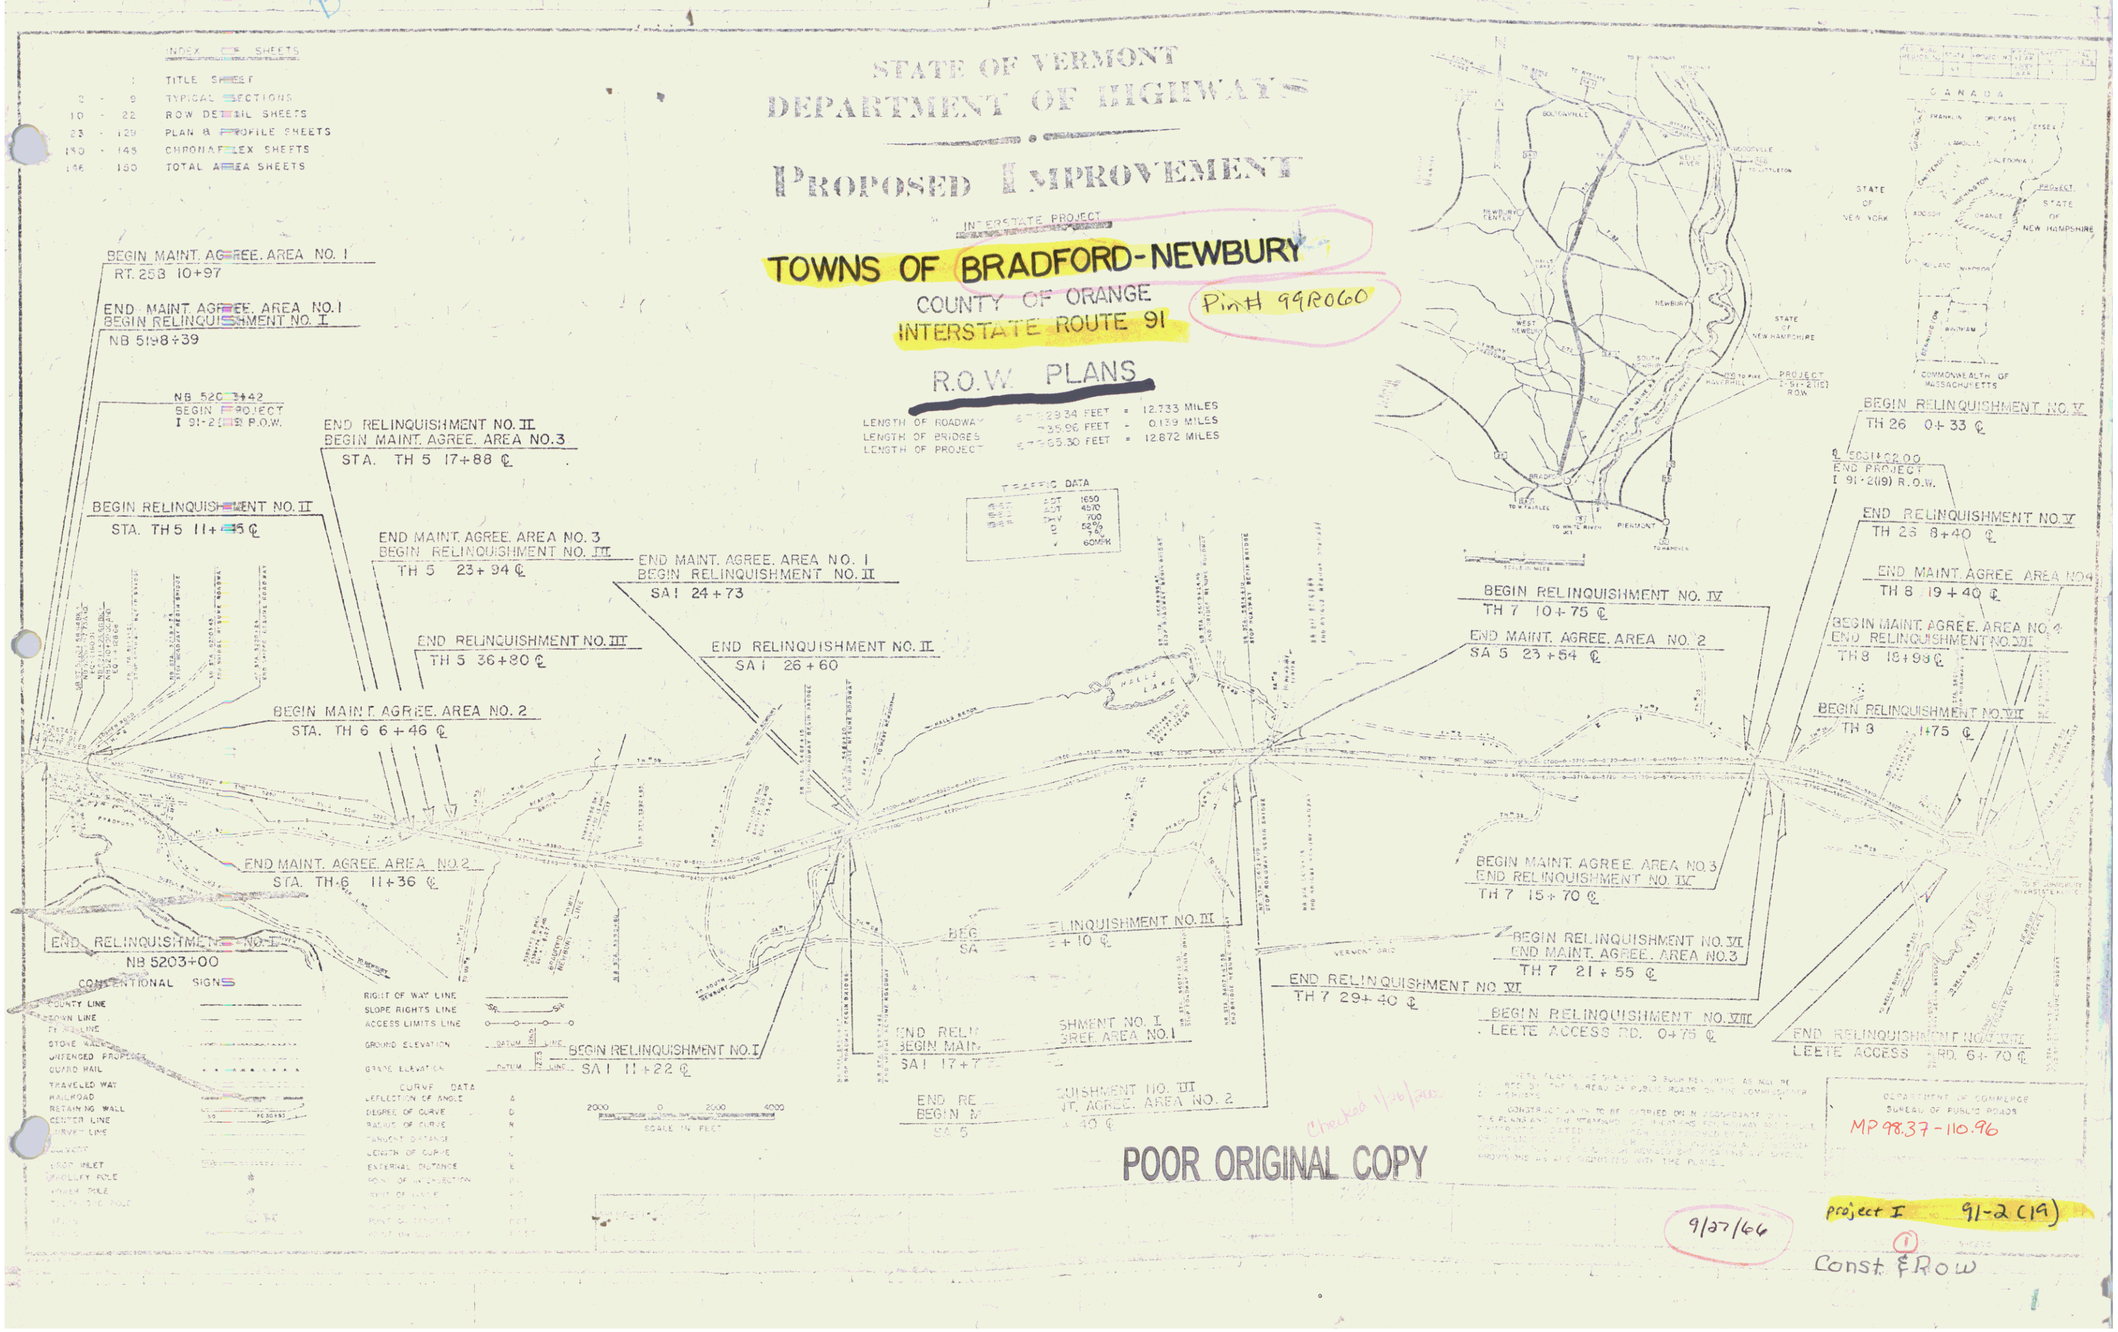

POOR ORIGINAL COPY

Checked 1/26/66

9/27/66

project I 91-2 (19)

Const & ROW