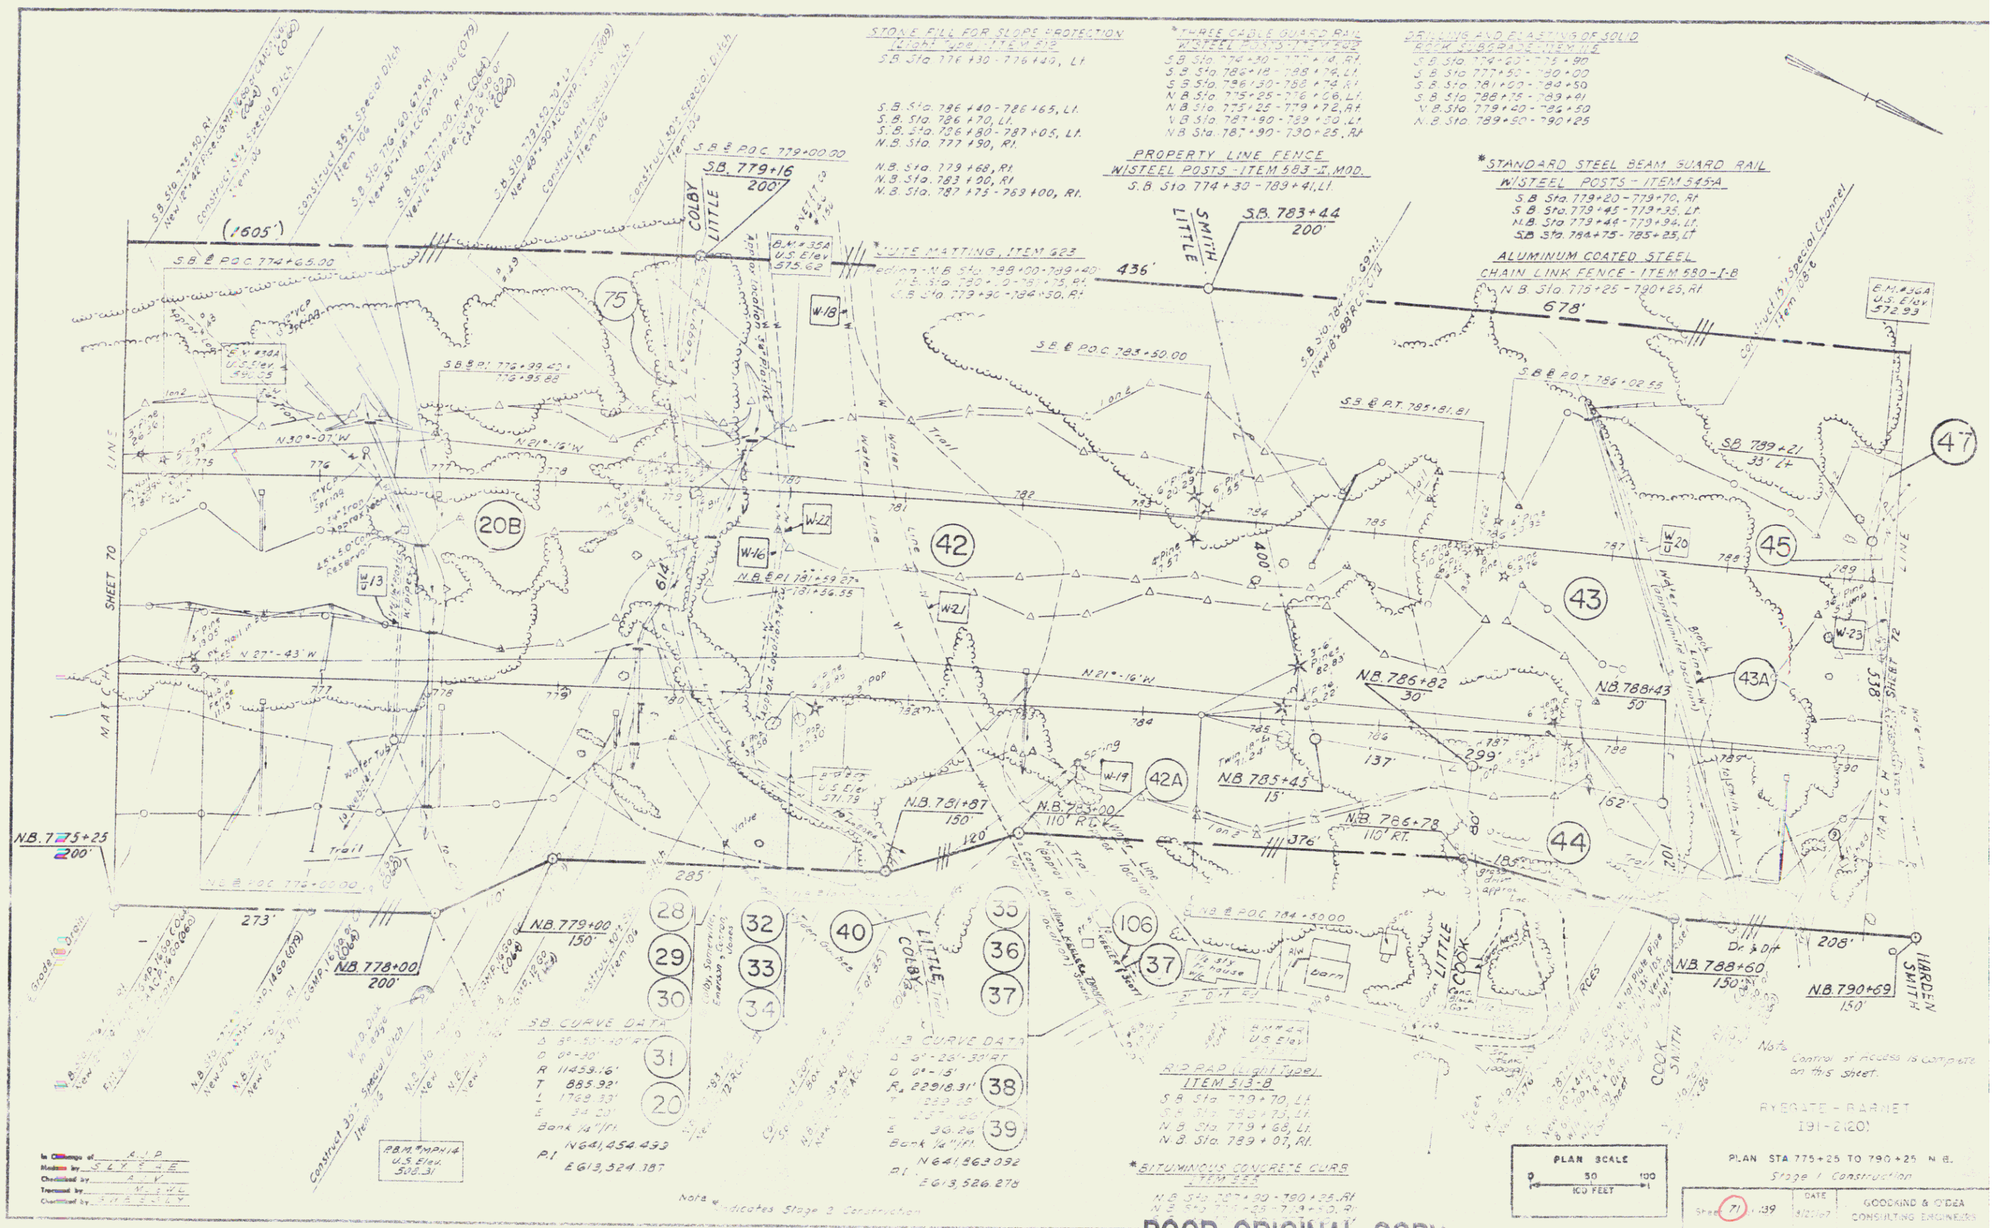
STONE FILL FOR SLOPE PROTECTION
(LIGHT DUTY) - ITEM 618
S.B. Sta. 776+30 - 776+45, Lt
S.B. Sta. 786+40 - 786+65, Lt.
S.B. Sta. 786+70, Lt.
S.B. Sta. 786+80 - 787+05, Lt.
N.B. Sta. 777+50, Rt.
N.B. Sta. 779+68, Rt.
N.B. Sta. 783+90, Rt
N.B. Sta. 787+75 - 789+00, Rt.
*THREE CABLE GUARD RAIL
WISTEEL POSTS - ITEM 545-A
S.B. Sta. 776+30 - 777+10, Rt.
S.B. Sta. 782+18 - 782+78, Lt.
S.B. Sta. 786+30 - 788+74, Rt.
N.B. Sta. 775+25 - 776+06, Lt.
N.B. Sta. 775+25 - 779+72, Rt.
N.B. Sta. 787+90 - 789+50, Lt.
N.B. Sta. 787+90 - 790+25, Rt.
BRUSHING AND FLASHING OF SOLID ROCK SUBGRADE - ITEM 206
S.B. Sta. 774+60 - 775+90
S.B. Sta. 777+50 - 780+00
S.B. Sta. 781+00 - 784+50
S.B. Sta. 788+75 - 789+61
N.B. Sta. 779+40 - 784+50
N.B. Sta. 789+50 - 790+25
PROPERTY LINE FENCE
WISTEEL POSTS - ITEM 583-II, MOD.
S.B. Sta. 774+30 - 789+41, Lt.
*STANDARD STEEL BEAM GUARD RAIL
WISTEEL POSTS - ITEM 545-A
S.B. Sta. 779+20 - 779+70, Rt
S.B. Sta. 779+45 - 779+95, Lt
N.B. Sta. 779+44 - 779+94, Lt.
S.B. Sta. 784+75 - 785+25, Lt
ALUMINUM COATED STEEL
CHAIN LINK FENCE - ITEM 580-1-8
N.B. Sta. 779+25 - 790+25, Rt
*JUTE MATTING, ITEM 623
S.B. Sta. 776+65 - 776+95, Rt
N.B. Sta. 779+90 - 784+50, Rt
S.B. Sta. 779+00 - 779+40
S.B. Sta. 780+00 - 780+75, Rt
S.B. Sta. 779+90 - 784+50, Rt
S.B. CURVE DATA
Δ 49°-53'-10" Rt
D 08°-30'
R 11459.16'
T 885.92'
L 1729.33'
E 34.03'
Bank 1/4"/ft
P.I. N641,454.493
E613,524.187
N.B. CURVE DATA
Δ 61°-26'-30" Rt
D 01°-15'
R 22918.31'
T 833.13'
L 1527.00'
E 30.26'
Bank 1/4"/ft
P.I. N641,563.092
E613,526.276
R.R. RAP (LIGHT TYPE)
ITEM 513-B
S.B. Sta. 779+70, Lt
S.B. Sta. 780+25, Lt
N.B. Sta. 779+68, Lt.
N.B. Sta. 789+07, Rt.
*BITUMINOUS CONCRETE CURB
ITEM 609
N.B. Sta. 787+90 - 790+25, Rt
N.B. Sta. 787+90 - 789+50, Rt
Note: Control of access is complete on this sheet.
RYERSE - BARNET
191-2(20)
PLAN STA 775+25 TO 790+25 N.B.
Stage 1 Construction
PLAN SCALE
0 50 100
100 FEET
GOODKIND & O'DEA
CONSULTING ENGINEERS
Note: * indicates Stage 2 Construction
SHEET 70
MATCH LINE
SHEET 72
LITTLE COLBY
LITTLE SMITH
LITTLE COOK
COOK SMITH
HARDEN SMITH
S.B. & P.O.C. 774+65.00
S.B. & P.O.C. 779+00.00
S.B. 779+16
200'
S.B. 783+44
200'
S.B. & P.O.C. 783+50.00
S.B. & P.O.T. 786+02.55
S.B. & P.T. 785+81.81
S.B. 789+21
35' Lt
N.B. & P.O.C. 775+00.00
N.B. & P.O.C. 784+50.00
N.B. 775+25
200'
N.B. 778+00
200'
N.B. 779+00
150'
N.B. 781+87
150'
N.B. 785+45
15'
N.B. 785+82
30'
N.B. 786+78
110' Rt.
N.B. 788+43
50'
N.B. 788+60
150'
N.B. 790+69
150'
436'
678'
400'
614'
273'
285'
376'
137'
299'
152'
208'
Dr. & Diff.
Barn
Water Trail
Water Brook
Trail
Spring
Water Tub
Valve
Grade Ditch
Construct 35'± Special Ditch Item 106
Construct 50'± Special Ditch Item 106
Construct 35'± Special Channel Item 106
Construct 30'± Special Ditch Item 106
Construct 30'± Special Ditch Item 106
Construct 50'± Special Ditch Item 106
Construct Drainage Ditch Item 106
Construct Drainage Ditch Item 106
Construct Drainage