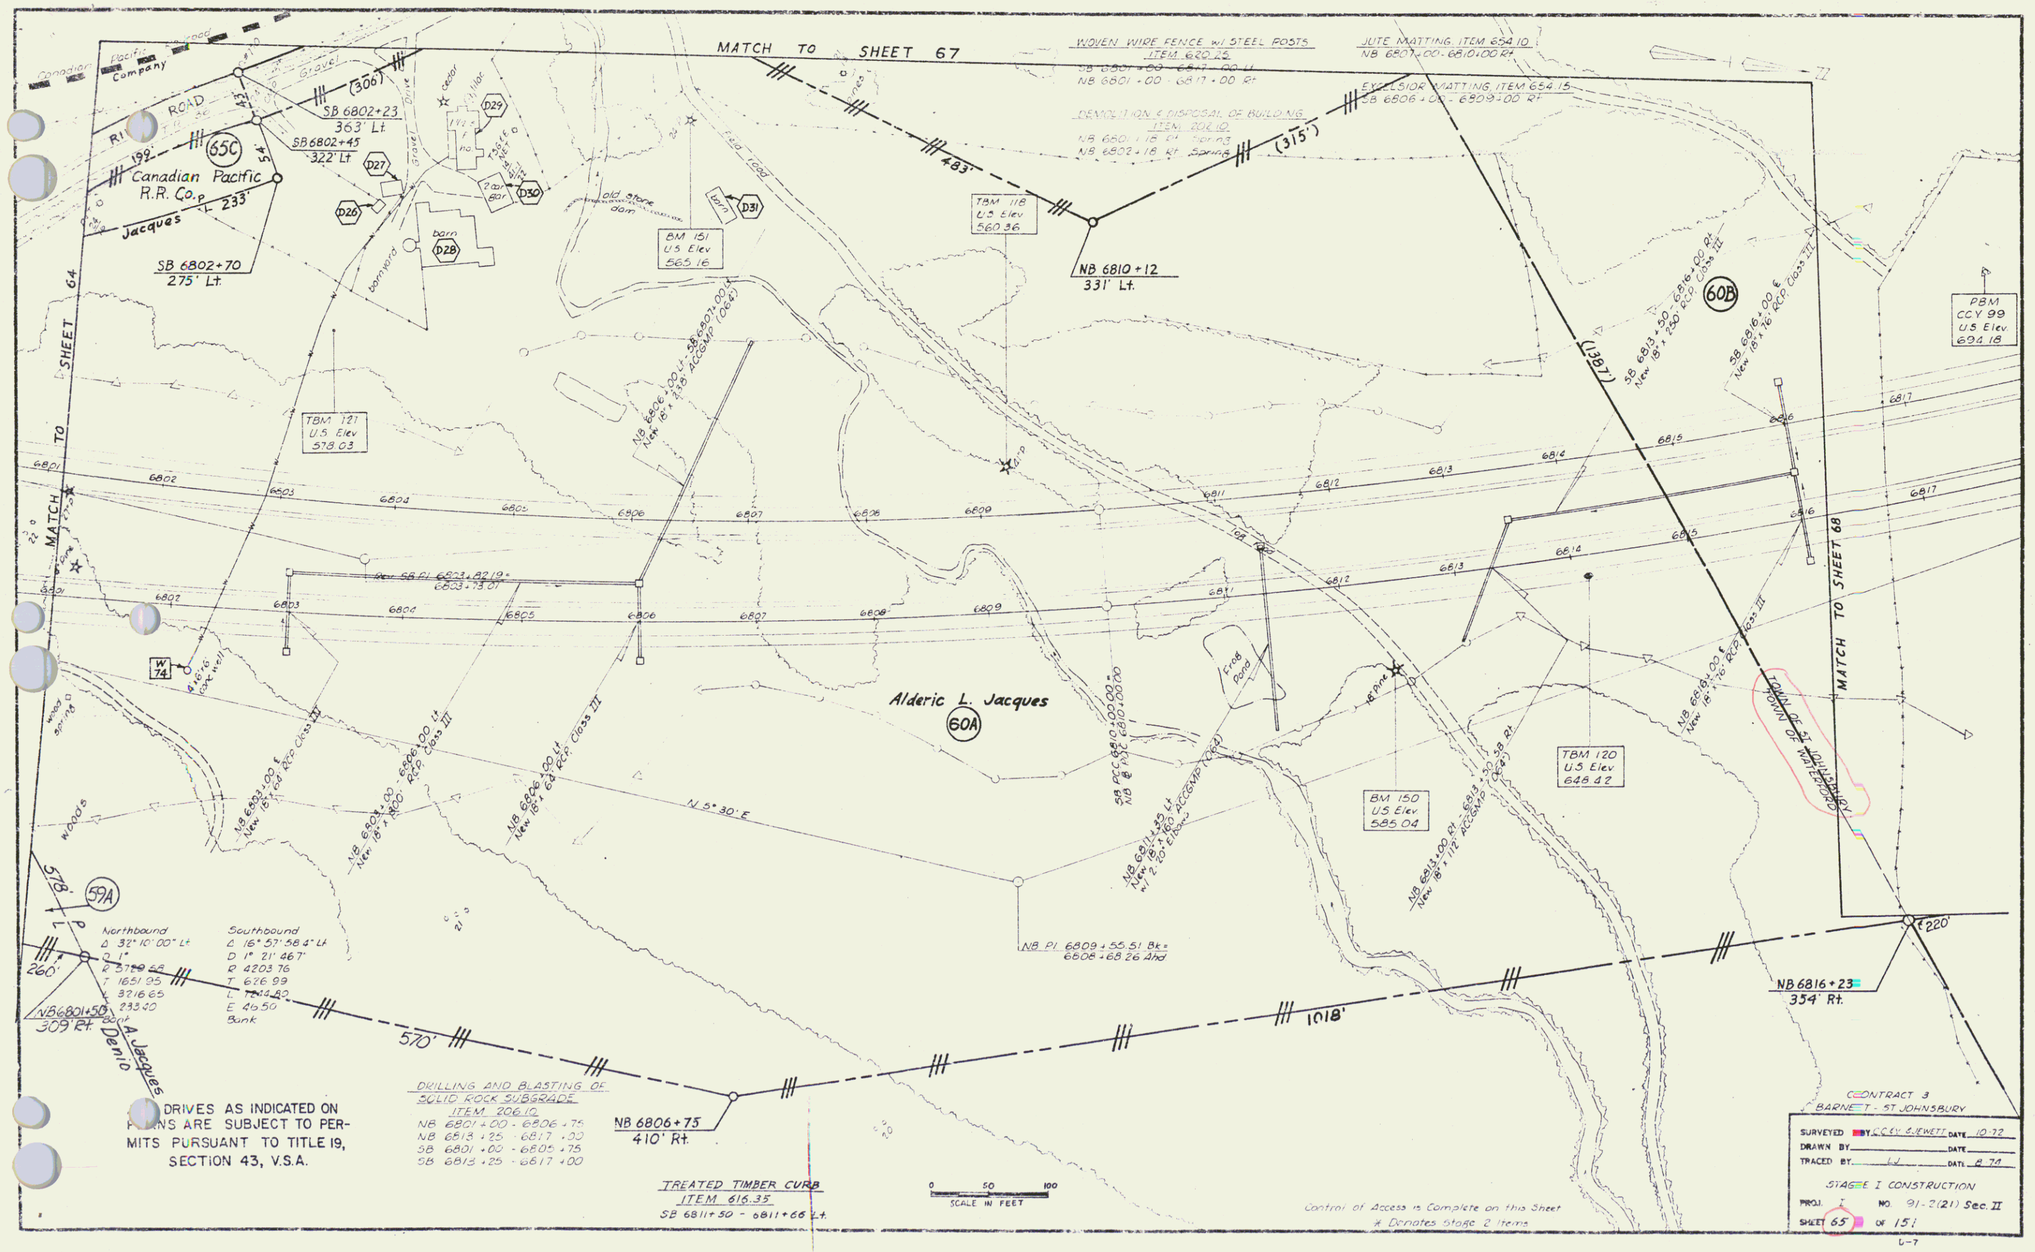
MATCH TO SHEET 67
WOVEN WIRE FENCE w/ STEEL POSTS
ITEM 620.16
SB 6801+00 - 6817+00 Lt
NB 6801+00 - 6817+00 Rt
DEMOLITION & DISPOSAL OF BUILDING
ITEM 201.10
NB 6801+18 Rt house
NB 6802+18 Rt barn
JUTE MATTING ITEM 654.10
NB 6807+00 - 6810+00 Rt
EXCELSIOR MATTING ITEM 654.15
SB 6806+00 - 6809+00 Rt
Canadian Pacific Company
RIVER ROAD
Canadian Pacific R.R. Co.
Jacques
SB 6802+23
363' Lt
SB 6802+45
322' Lt
SB 6802+70
275' Lt
NB 6810+12
331' Lt
NB 6816+23
354' Rt
NB 6806+75
410' Rt
NB 6801+50
309' Rt
TBM 118
U.S. Elev
560.36
BM 151
U.S. Elev
565.16
TBM 121
U.S. Elev
578.03
TBM 120
U.S. Elev
648.42
BM 150
U.S. Elev
585.04
PBM
CCY 99
U.S. Elev
694.18
old stone dam
barn
Alderic L. Jacques
60A
60B
59A
65C
N 5° 30' E
1018'
570'
260'
578'
(1987)
(315')
(306')
MATCH TO SHEET 64
MATCH TO SHEET 68
DRIVES AS INDICATED ON PLANS ARE SUBJECT TO PERMITS PURSUANT TO TITLE 19, SECTION 43, V.S.A.
DRILLING AND BLASTING OF SOLID ROCK SUBGRADE
ITEM 206.10
NB 6801+00 - 6806+75
NB 6813+25 - 6817+00
SB 6801+00 - 6805+75
SB 6813+25 - 6817+00
TREATED TIMBER CURB
ITEM 616.35
SB 6811+50 - 6811+66 Lt
SCALE IN FEET
Control of Access is Complete on this Sheet
* Denotes Stage 2 Items
CONTRACT 3
BARNET - ST JOHNSBURY
SURVEYED BY
DRAWN BY
TRACED BY
DATE
STAGE I CONSTRUCTION
PROJ. NO. 91-2(21) Sec. II
SHEET 65 OF 151

JA 1984 62