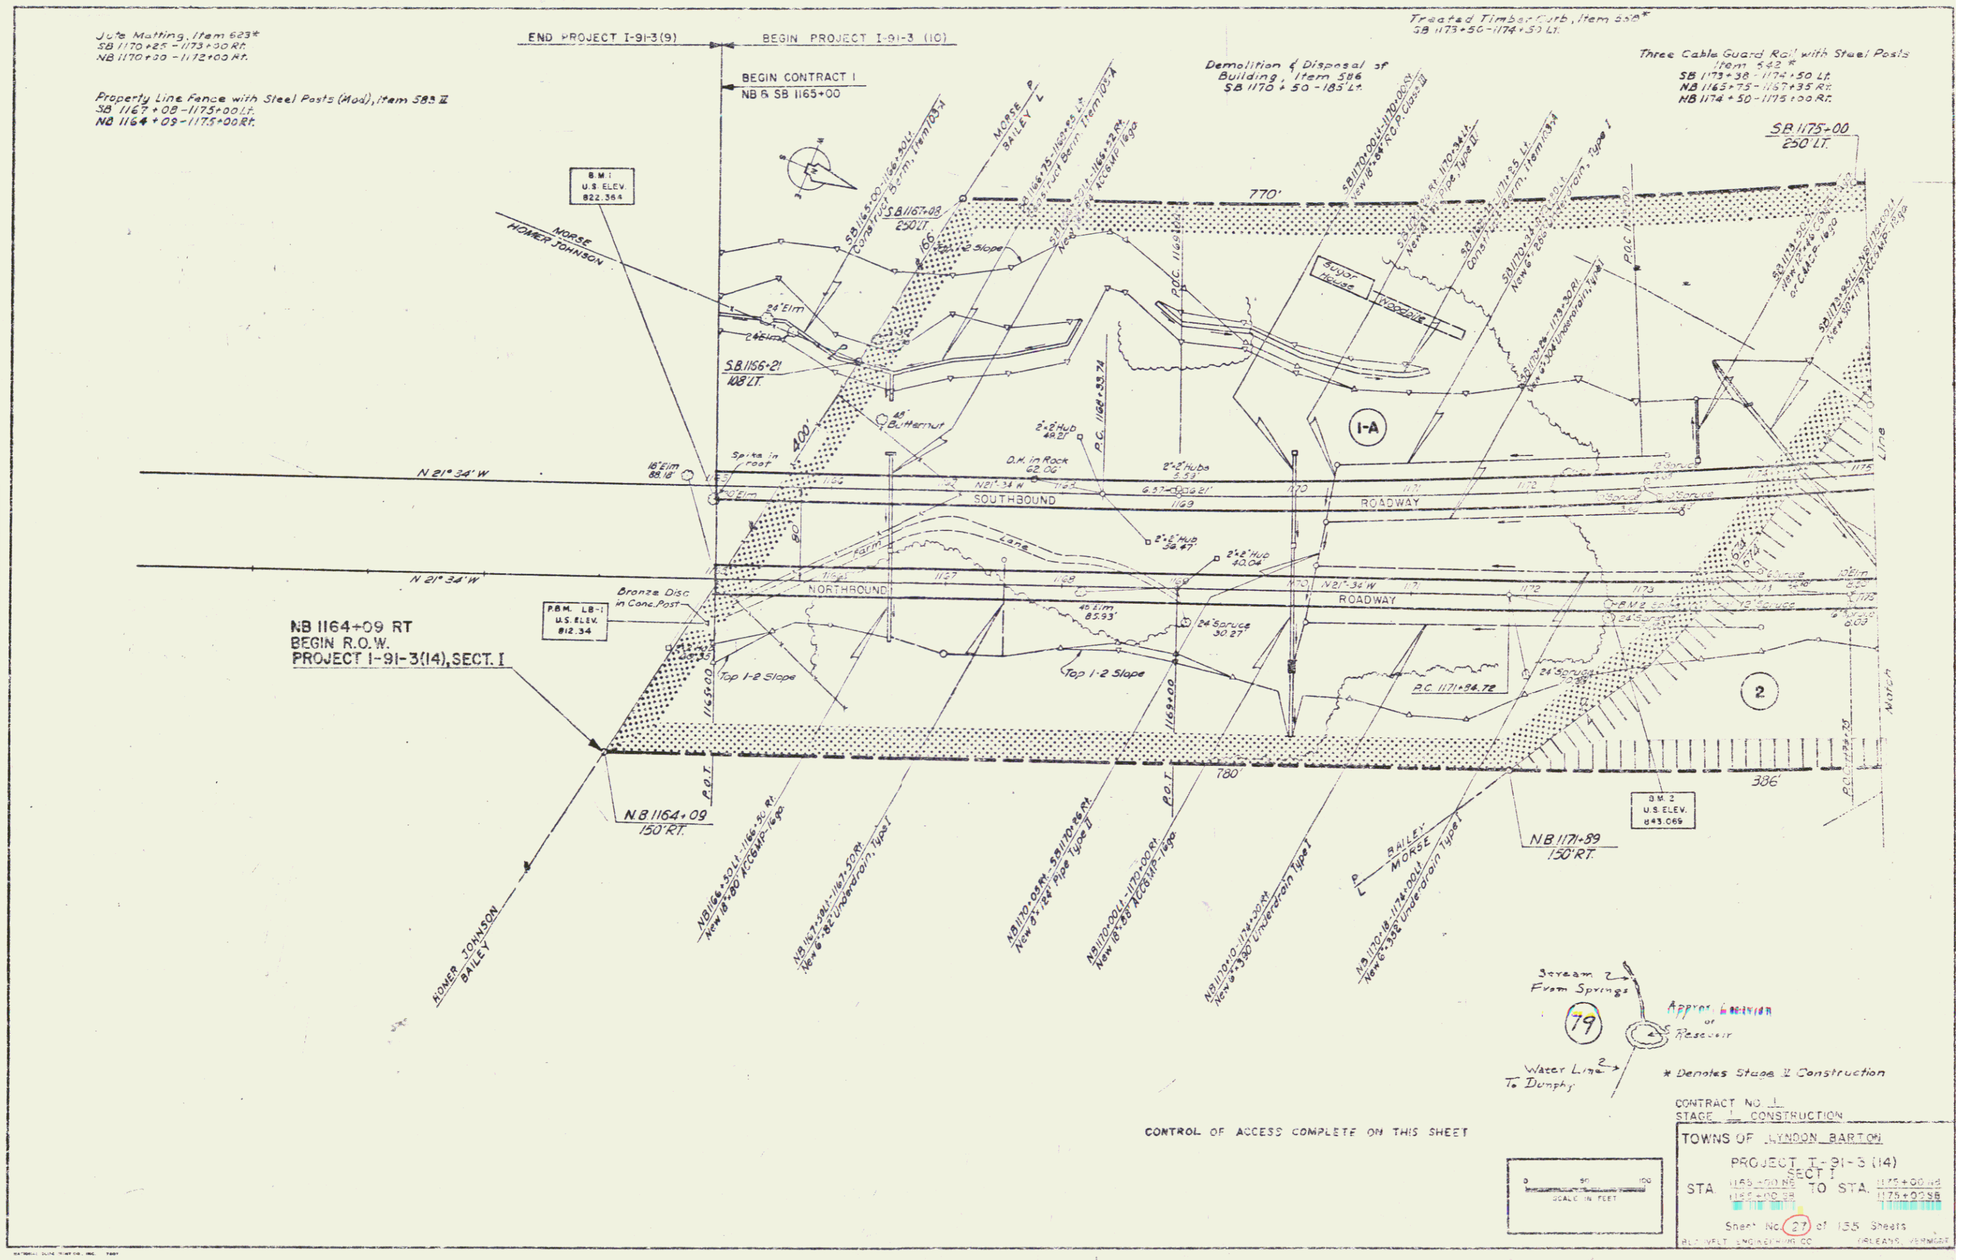
Jute Matting, Item 623*
SB 1170+25 - 1173+00 Rt.
NB 1170+20 - 1172+00 Rt.
Property Line Fence with Steel Posts (Mod), Item 589.II
SB 1167+08 - 1175+00 Lt.
NB 1164+09 - 1175+00 Rt.
END PROJECT I-91-3(9)
BEGIN PROJECT I-91-3 (10)
BEGIN CONTRACT I
NB & SB 1165+00
Treated Timber Curb, Item 608*
SB 1173+50 - 1174+53 Lt.
Demolition & Disposal of Building, Item 586
SB 1170+50 - 185' Lt.
Three Cable Guard Rail with Steel Posts
Item 543.II
SB 1173+38 - 1174+50 Lt.
NB 1165+75 - 1167+35 Rt.
NB 1174+50 - 1175+00 Rt.
SB 1175-00
250' LT.
B.M. 1
U.S. ELEV.
822.364
MORSE
HOMER JOHNSON
SB 1167+08
250' LT.
SB 1166+21
108' LT.
770'
400'
N 21° 34' W
SOUTHBOUND
ROADWAY
NORTHBOUND
ROADWAY
P.B.M. LB-1
U.S. ELEV.
812.34
Bronze Disc in Conc. Post
NB 1164+09 RT
BEGIN R.O.W.
PROJECT I-91-3(14), SECT. I
Top 1:2 Slope
P.C. 1171+84.72
780'
386'
B.M. 2
U.S. ELEV.
843.069
NB 1164+09
150' RT.
NB 1171+89
150' RT.
HOMER JOHNSON
BAILEY
MORSE
BAILEY
Stream From Springs
Approx. Location of Reservoir
Water Line To Dunphy
79
* Denotes Stage II Construction
CONTROL OF ACCESS COMPLETE ON THIS SHEET
SCALE IN FEET
CONTRACT NO. I
STAGE II CONSTRUCTION
TOWNS OF LYNDON BARTON
PROJECT I-91-3 (14)
SECT. I
STA. 1165+00 NB TO STA. 1175+00 NB
1165+00 SB 1175+00 SB
Sheet No. 27 of 155 Sheets
PLUMVILT ENGINEERING CO.
ORLEANS, VERMONT
PLAN
NOTE BOOK
NO.
SURVEYED
PLOTTED
TRACED
RIGHT OF WAY CHECKED
RIGHT OF WAY MAPPED
DATE
BY

2