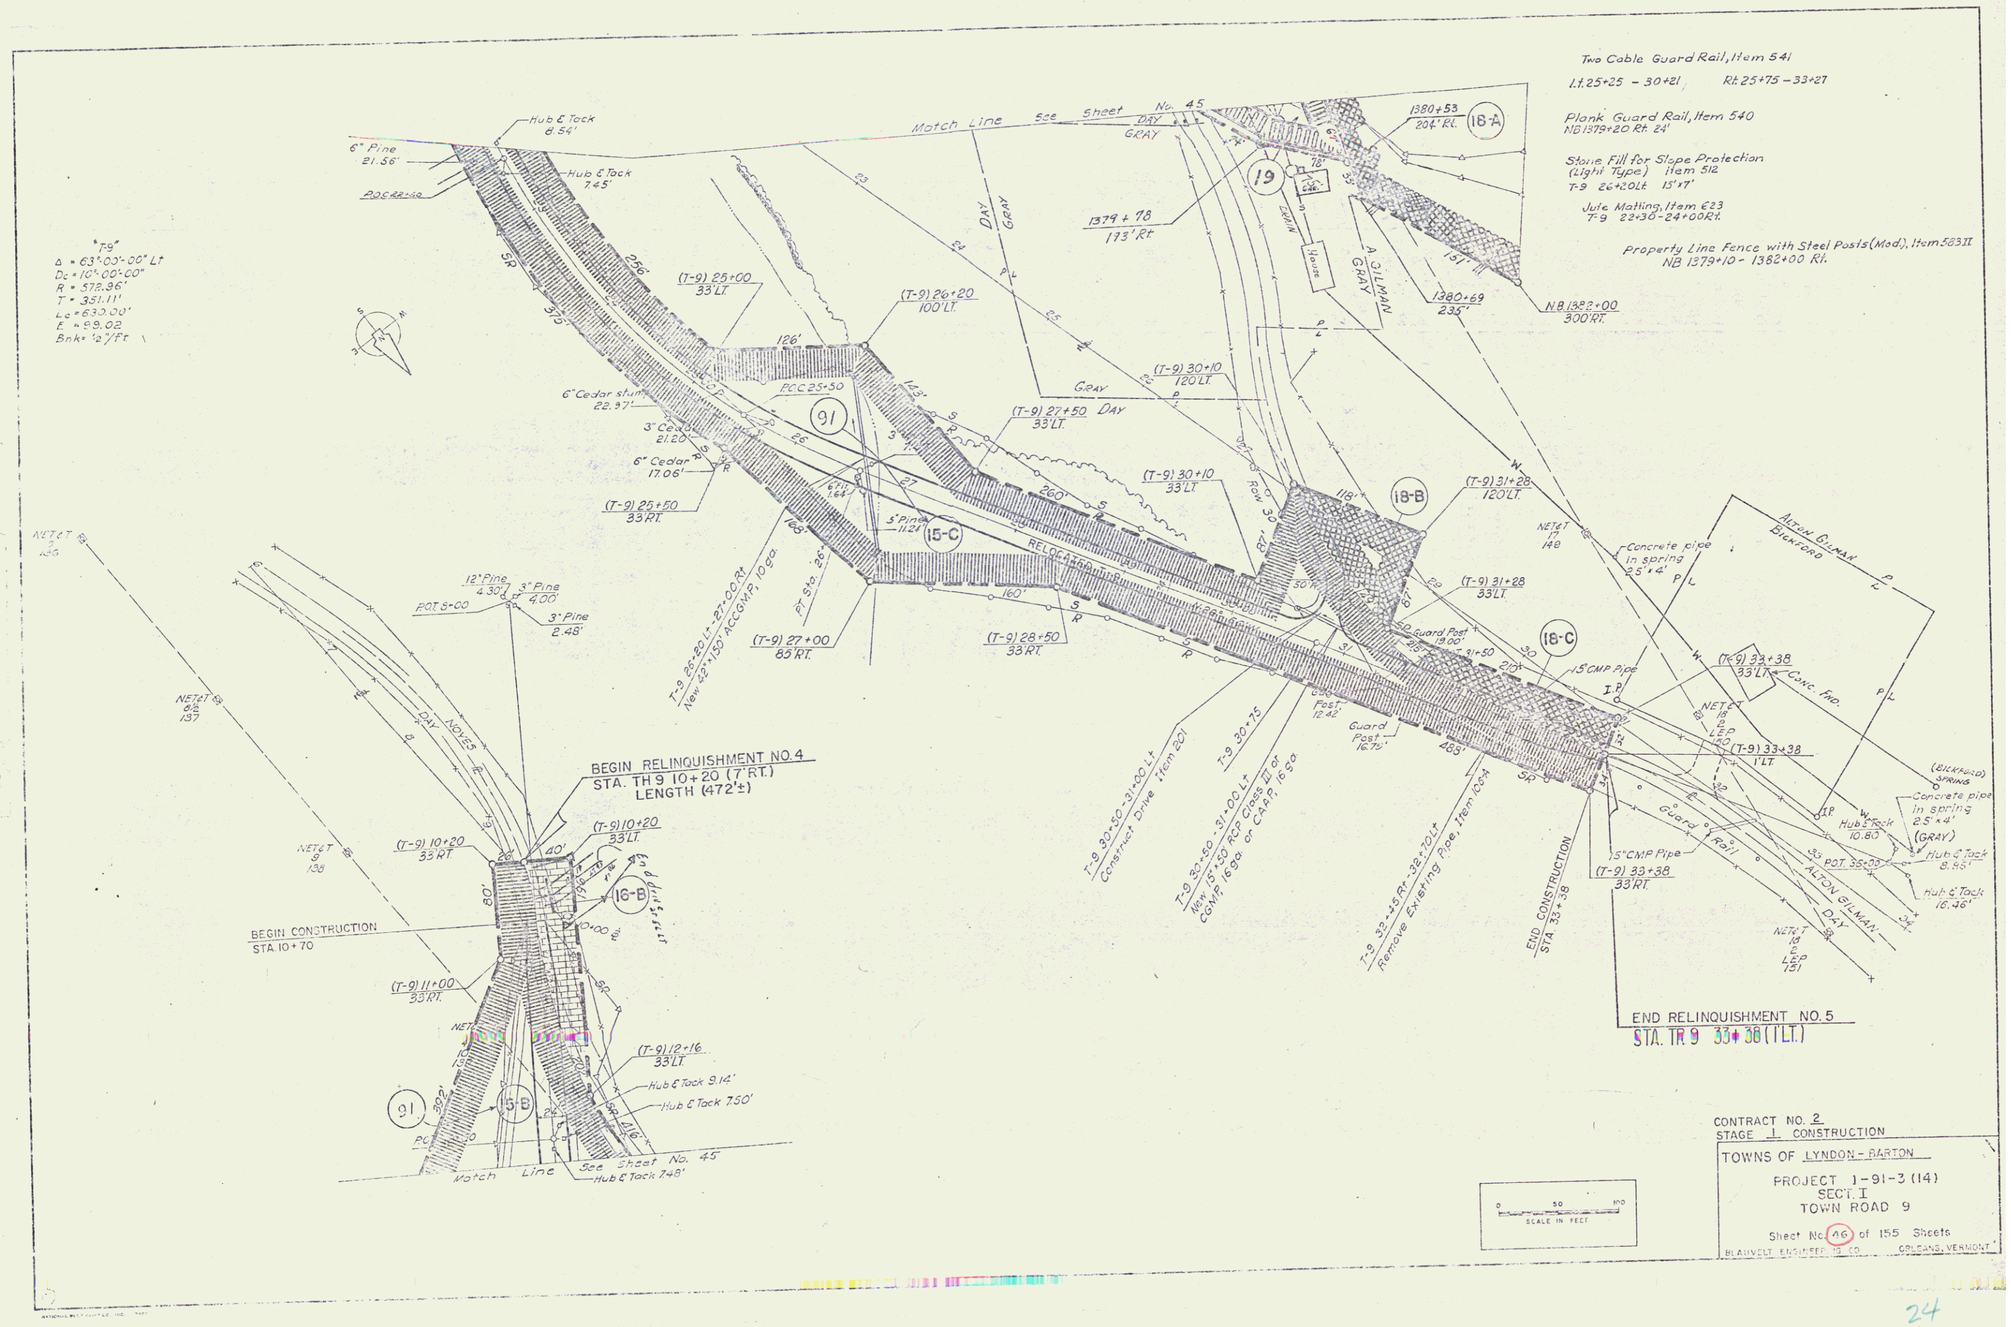

CONTRACT NO. 2
STAGE 1 CONSTRUCTION

TOWNS OF LYNDON - BARTON

PROJECT 1-91-3 (14)
SECT. I
TOWN ROAD 9

Sheet No. 46 of 155 Sheets

BLAUVELT ENGINEERING CO. ORLEANS, VERMONT

24