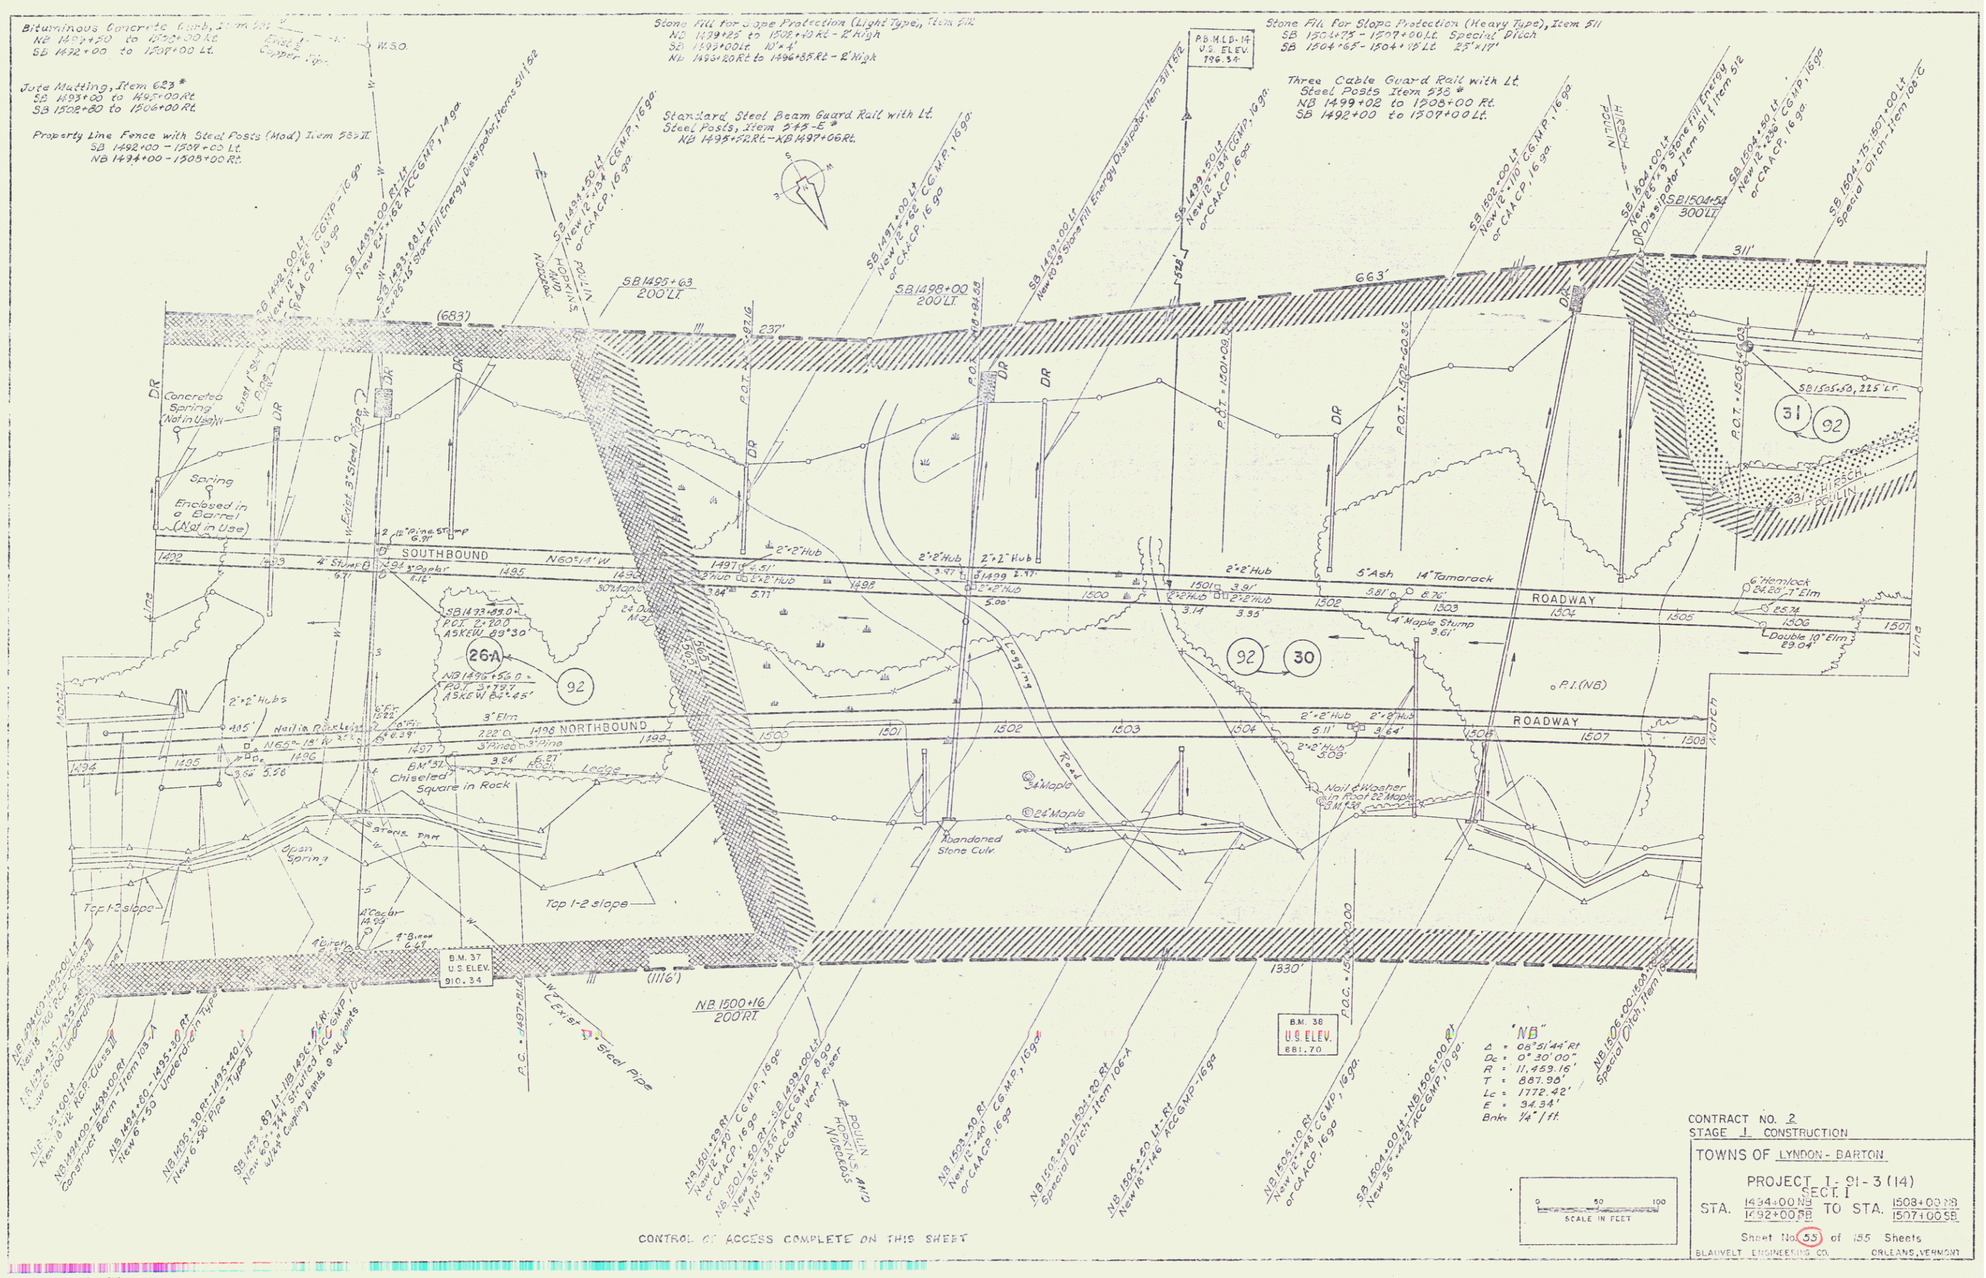

CONTRACT NO. 2
STAGE 1 CONSTRUCTION

TOWNS OF LYNDON - BARTON

PROJECT I-91-3(14)
SECT. I

STA. 1494+00 NB / 1492+00 SB TO STA. 1508+00 NB / 1507+00 SB

Sheet No. 55 of 155 Sheets

BLAIVELT ENGINEERING CO. ORLEANS, VERMONT