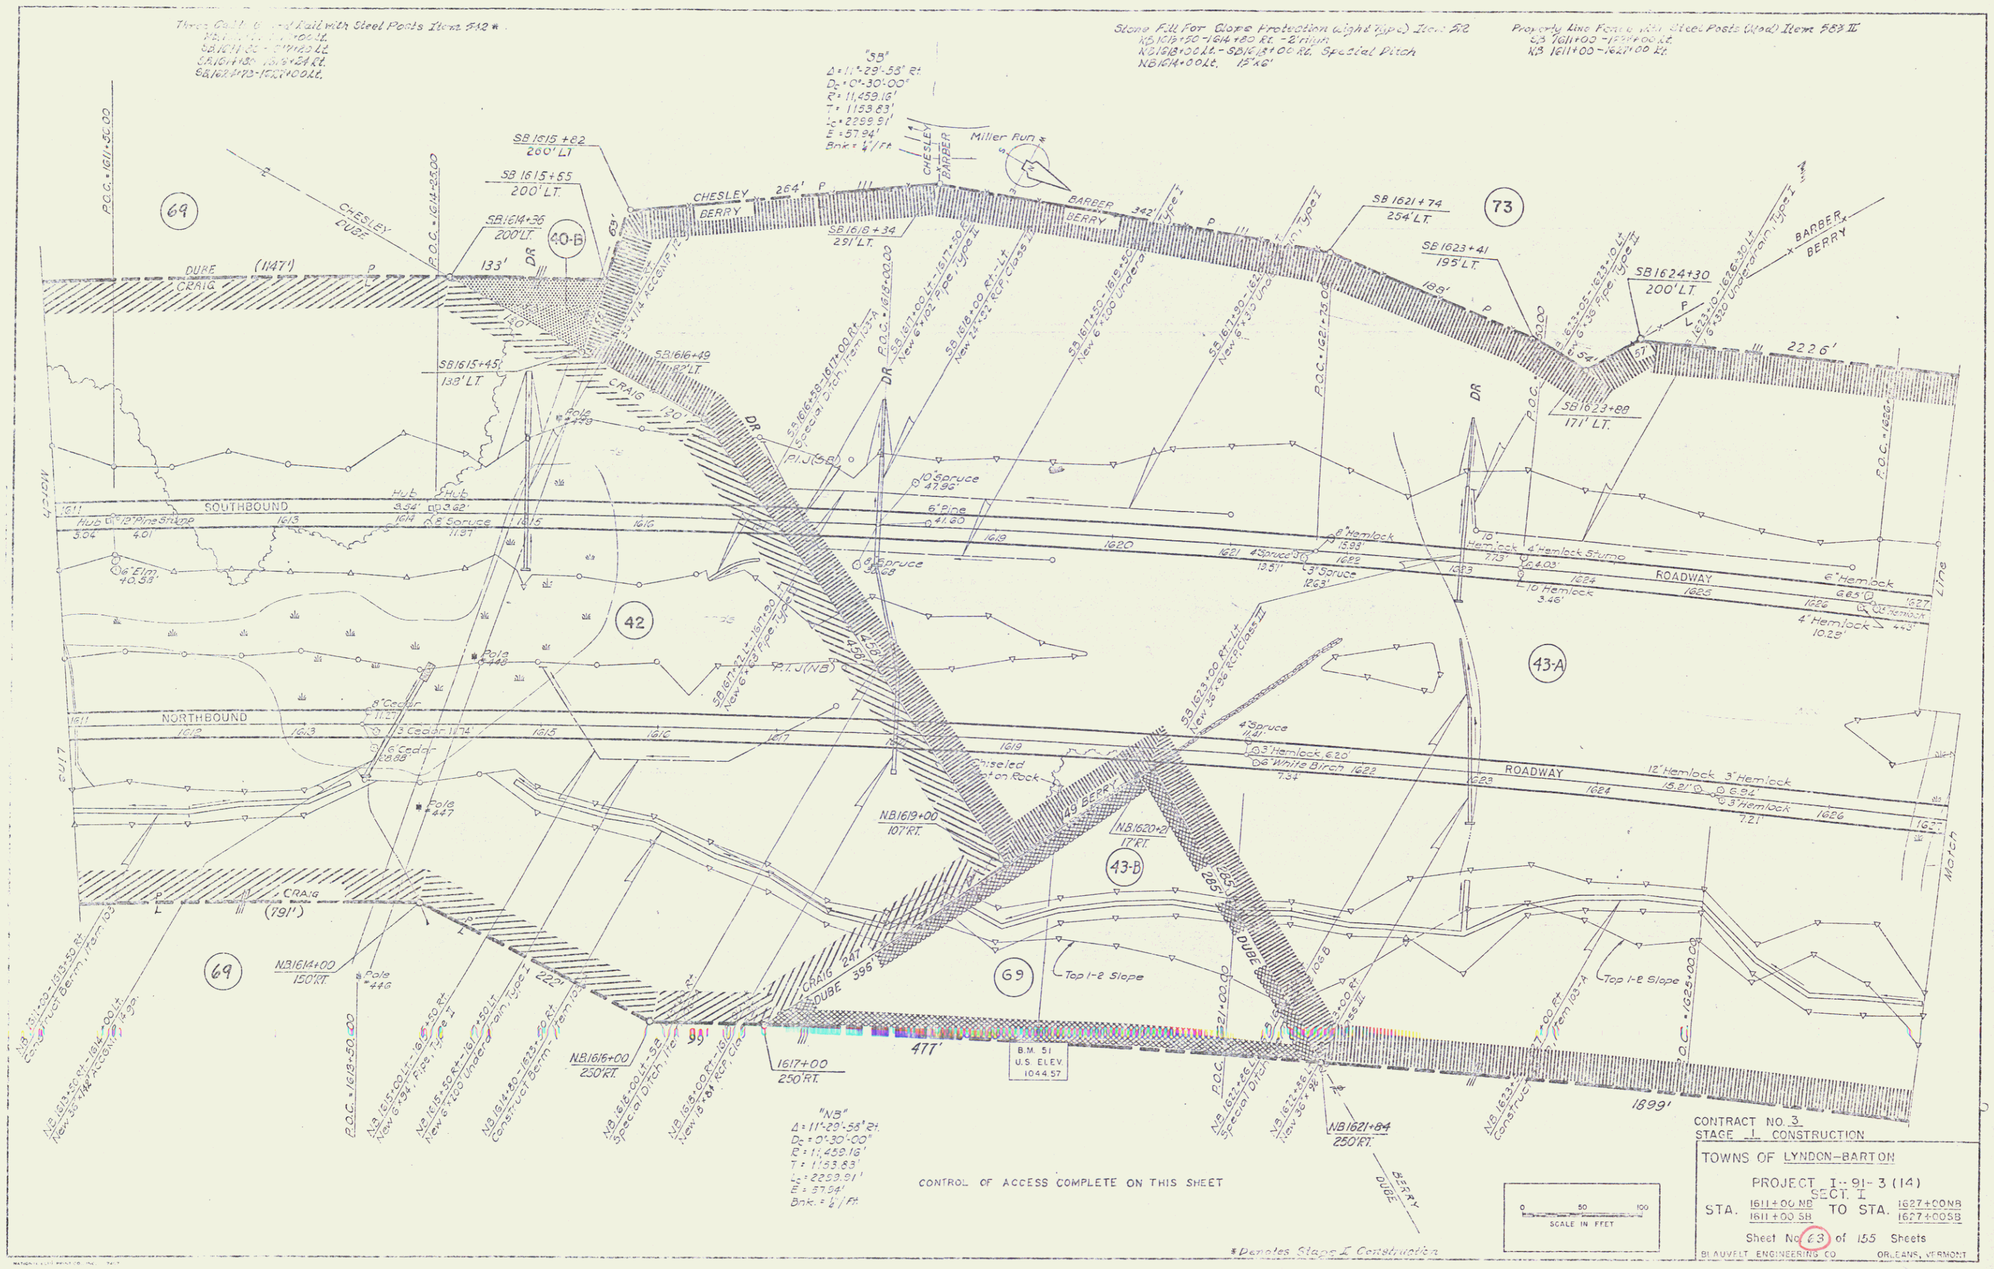
CONTROL OF ACCESS COMPLETE ON THIS SHEET
SCALE IN FEET
0 50 100
CONTRACT NO. 3
STAGE I CONSTRUCTION
TOWNS OF LYNDON-BARTON
PROJECT I-91-3(14)
SECT. I
STA. 1611+00 NB 1611+00 SB TO STA. 1627+00NB 1627+00SB
Sheet No. 63 of 155 Sheets
BLAUVELT ENGINEERING CO. ORLEANS, VERMONT
*Denotes Stage I Construction
SOUTHBOUND
NORTHBOUND
ROADWAY
CHESLEY
BERRY
BARBER
CRAIG
DUBE
Miller Run
Top 1-2 Slope
B.M. 51
U.S. ELEV.
1044.57