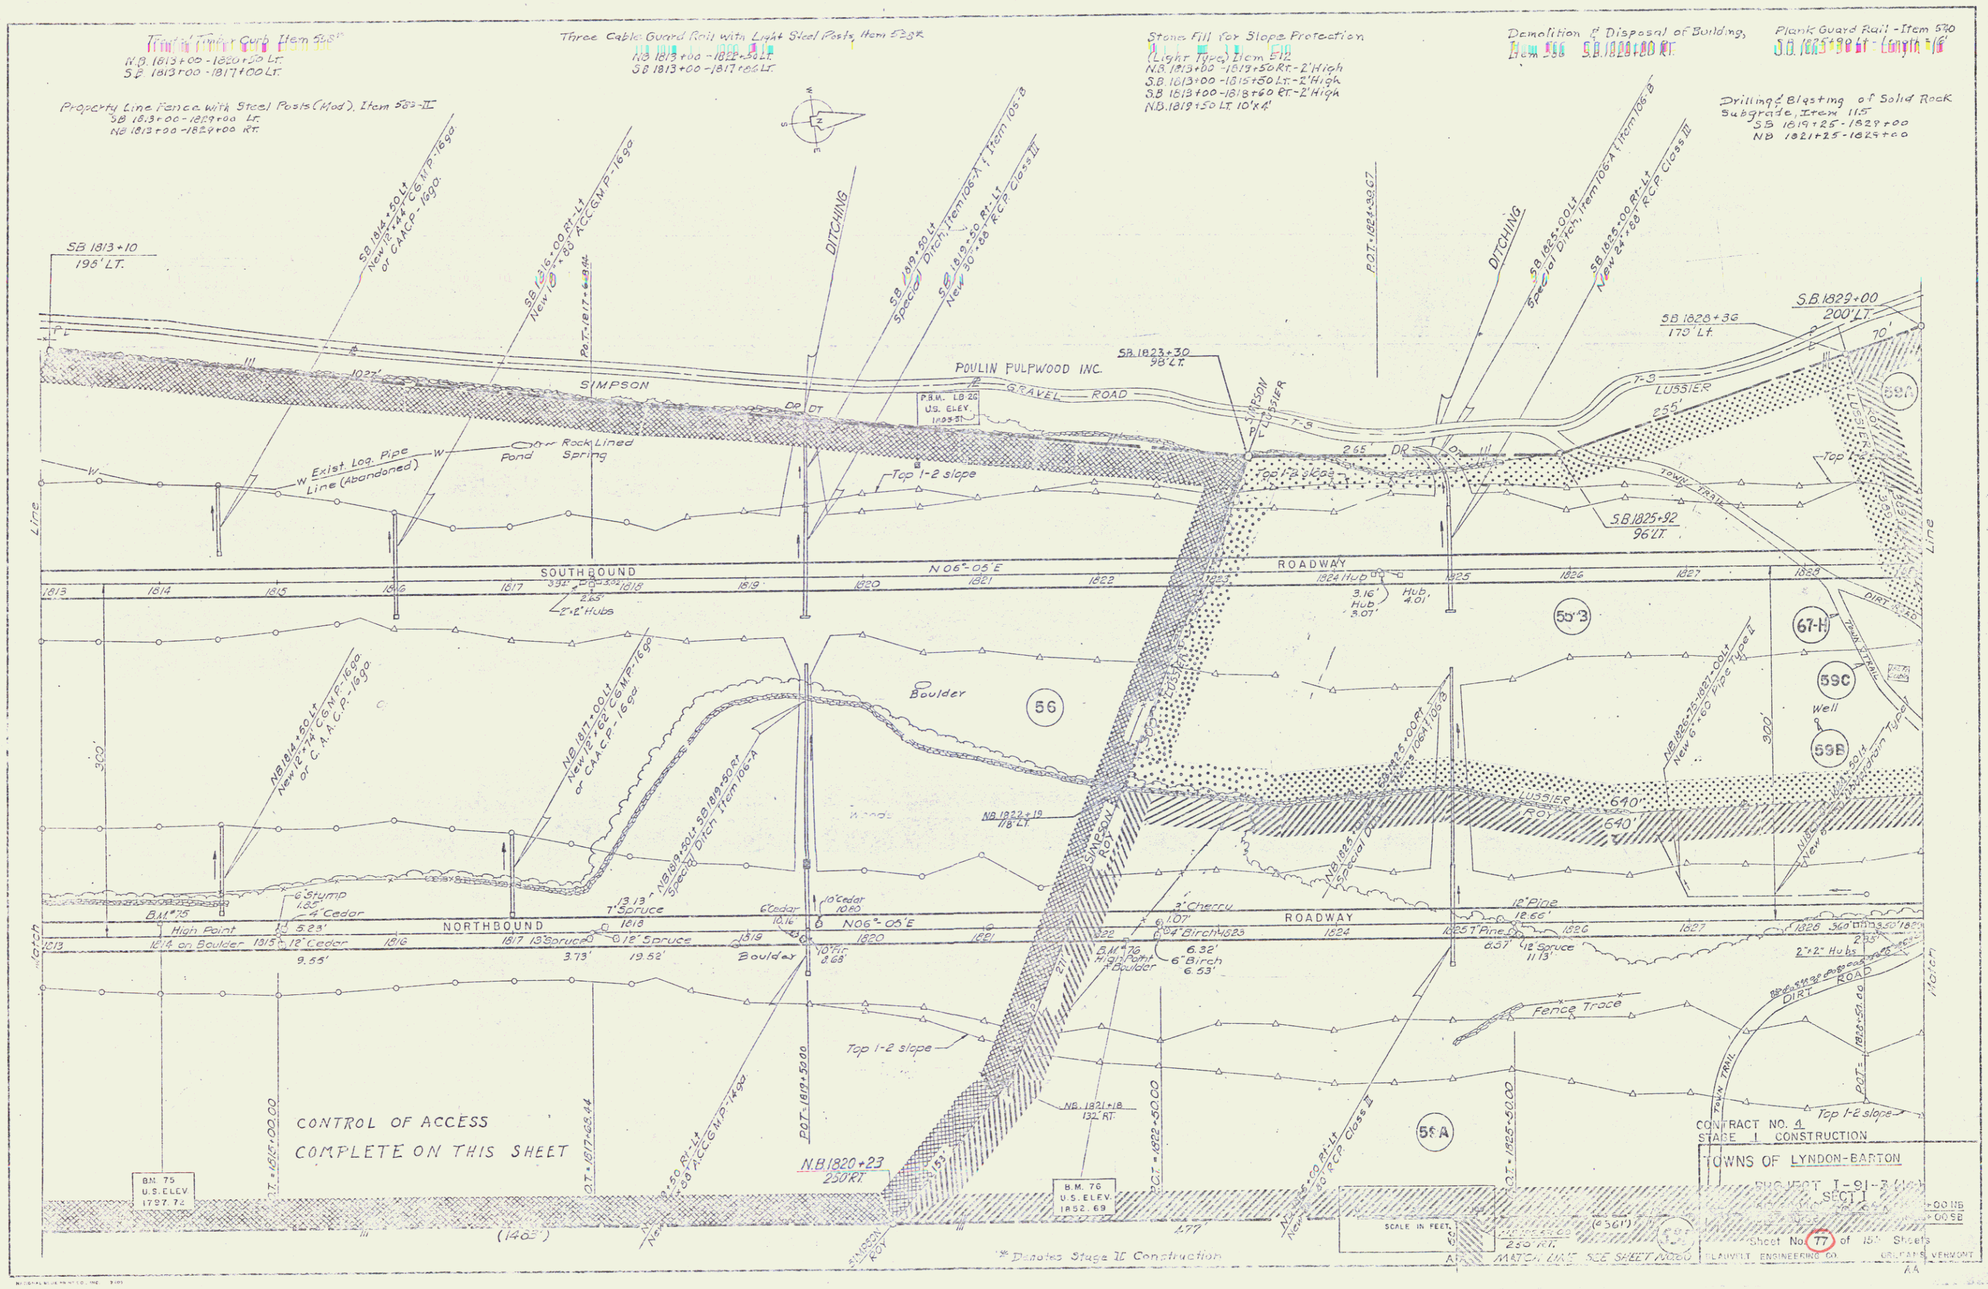
Three Cable Guard Rail with Light Steel Posts, Item 528R
Stone Fill for Slope Protection (Light Type) Item 612
Demolition & Disposal of Building, Item 206
Plank Guard Rail - Item 570
Drilling & Blasting of Solid Rock Subgrade, Item 115
Property Line Fence with Steel Posts (Mod), Item 583-II
SB 1813+10 196' LT.
SB 1823+30 98' LT.
SB 1828+36 170' LT.
S.B. 1829+00 200' LT.
S.B. 1825+92 96' LT.
N.B. 1820+23 250' RT.
N.B. 1822+18 118' LT.
N.B. 1821+18 132' RT.
POULIN PULPWOOD INC.
SIMPSON
GRAVEL ROAD
LUSSIER
DITCHING
Exist Log Pipe Line (Abandoned)
Rock Lined Pond
Spring
Top 1-2 slope
SOUTHBOUND ROADWAY
NORTHBOUND ROADWAY
N06°-05'E
Boulder
Well
Fence Trace
DIRT ROAD
TOWN TRAIL
CONTROL OF ACCESS COMPLETE ON THIS SHEET
B.M. 75 U.S. ELEV. 1797.72
B.M. 76 U.S. ELEV. 1852.69
P.B.M. LD 26 U.S. ELEV. 1723.51
SCALE IN FEET
* Denotes Stage II Construction
CONTRACT NO. 4
STAGE I CONSTRUCTION
TOWNS OF LYNDON-BARTON
PROJECT I-91-3
LAWVIT ENGINEERING CO.
LYNDONVILLE, VERMONT