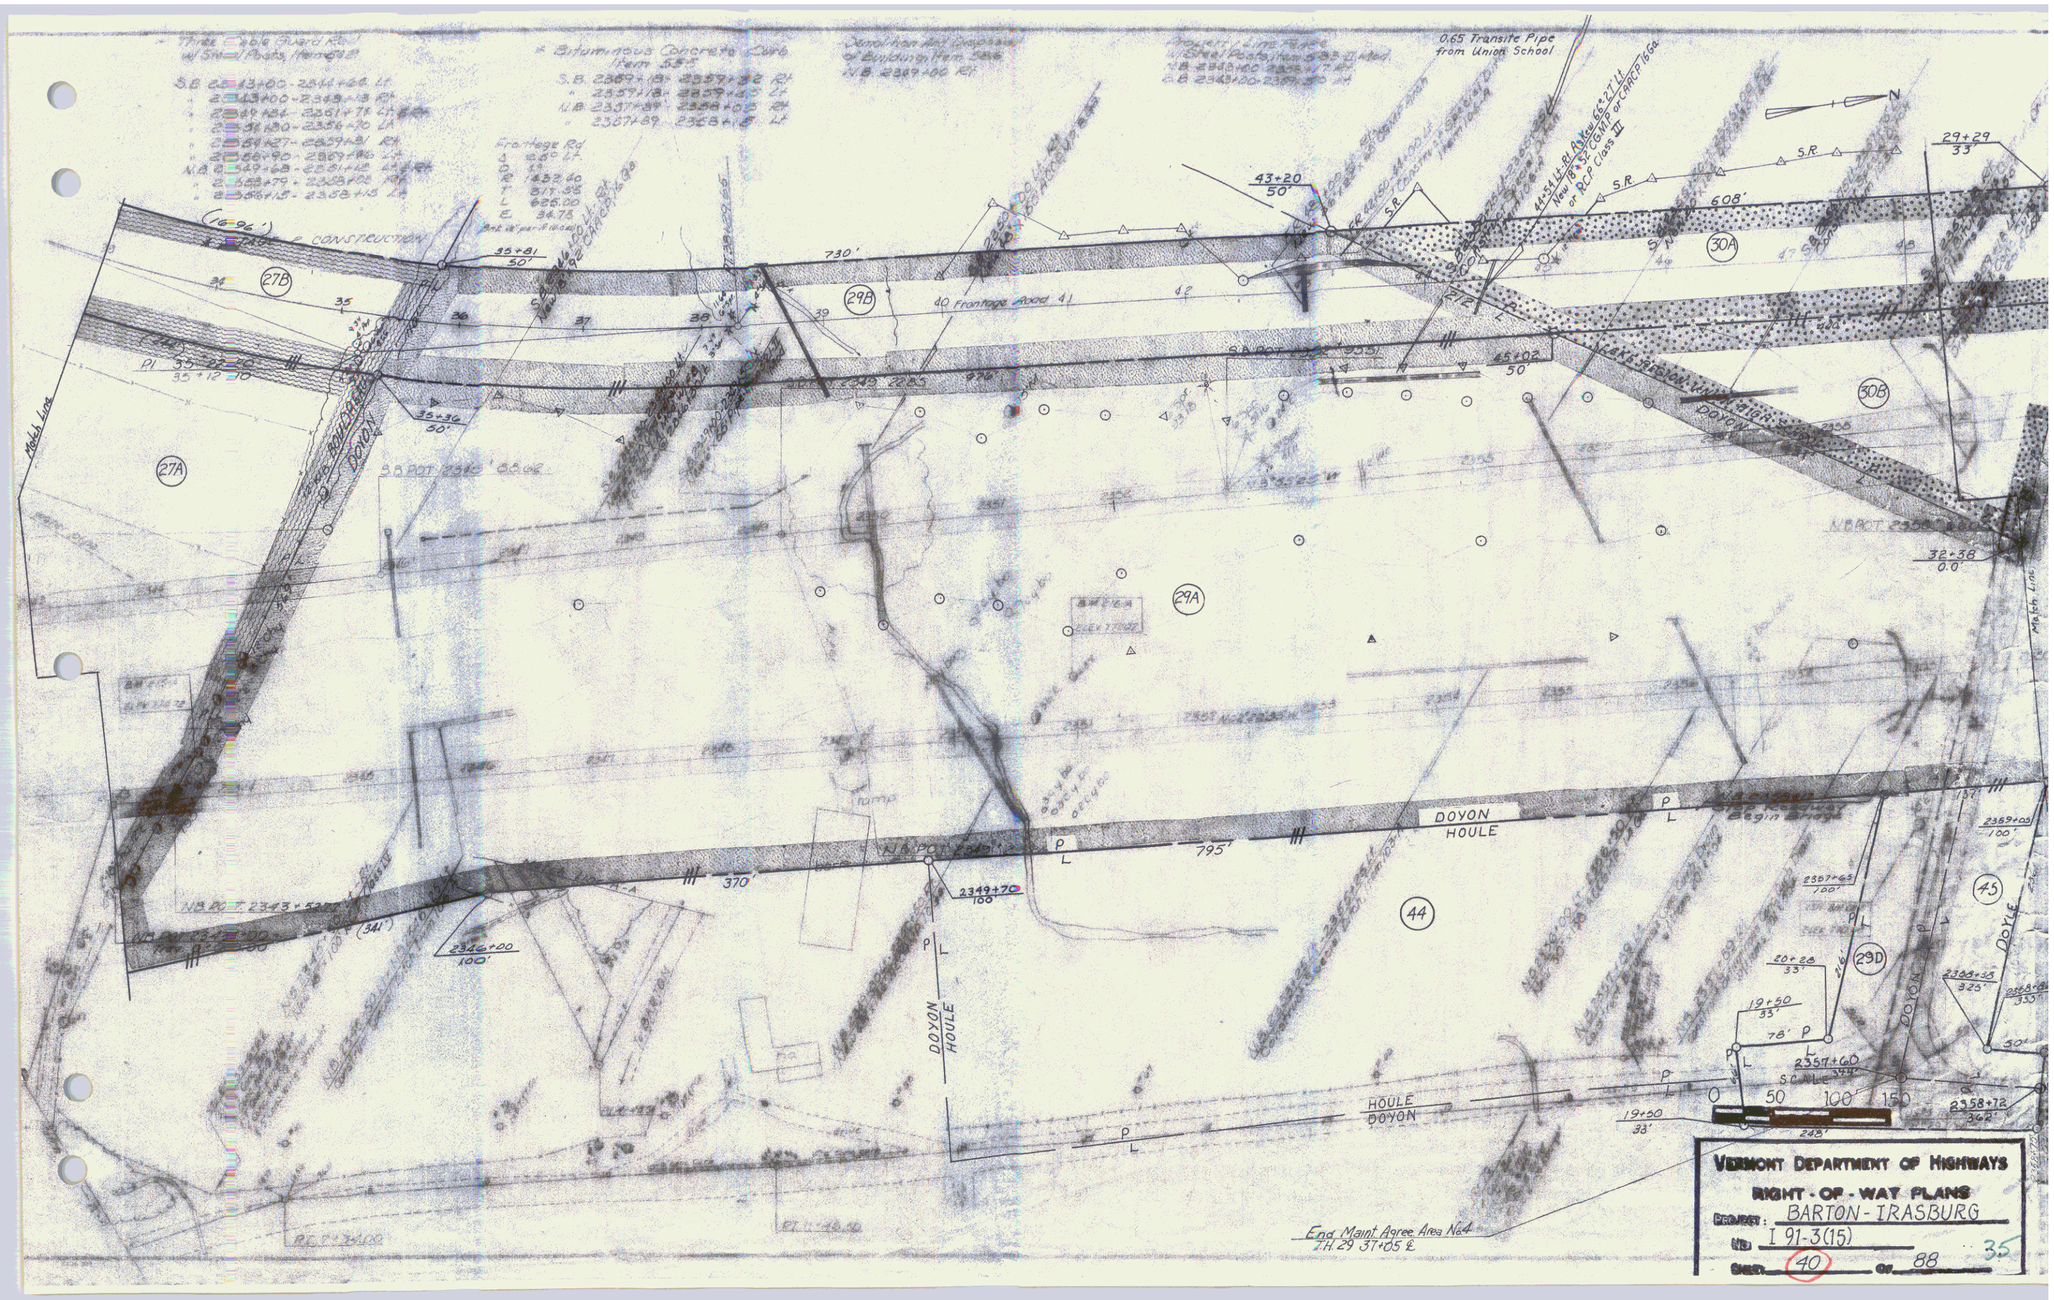
VERMONT DEPARTMENT OF HIGHWAYS
RIGHT-OF-WAY PLANS
PROJECT: BARTON-IRASBURG
FED. I 91-3(15)
SHEET 40 OF 88
35
DOYON HOULE
HOULE DOYON
DOYON
DOYLE
Frontage Road
0.65 Transite Pipe from Union School
End Maint Agree Area No44
Match Line
SCALE
0 50 100 150