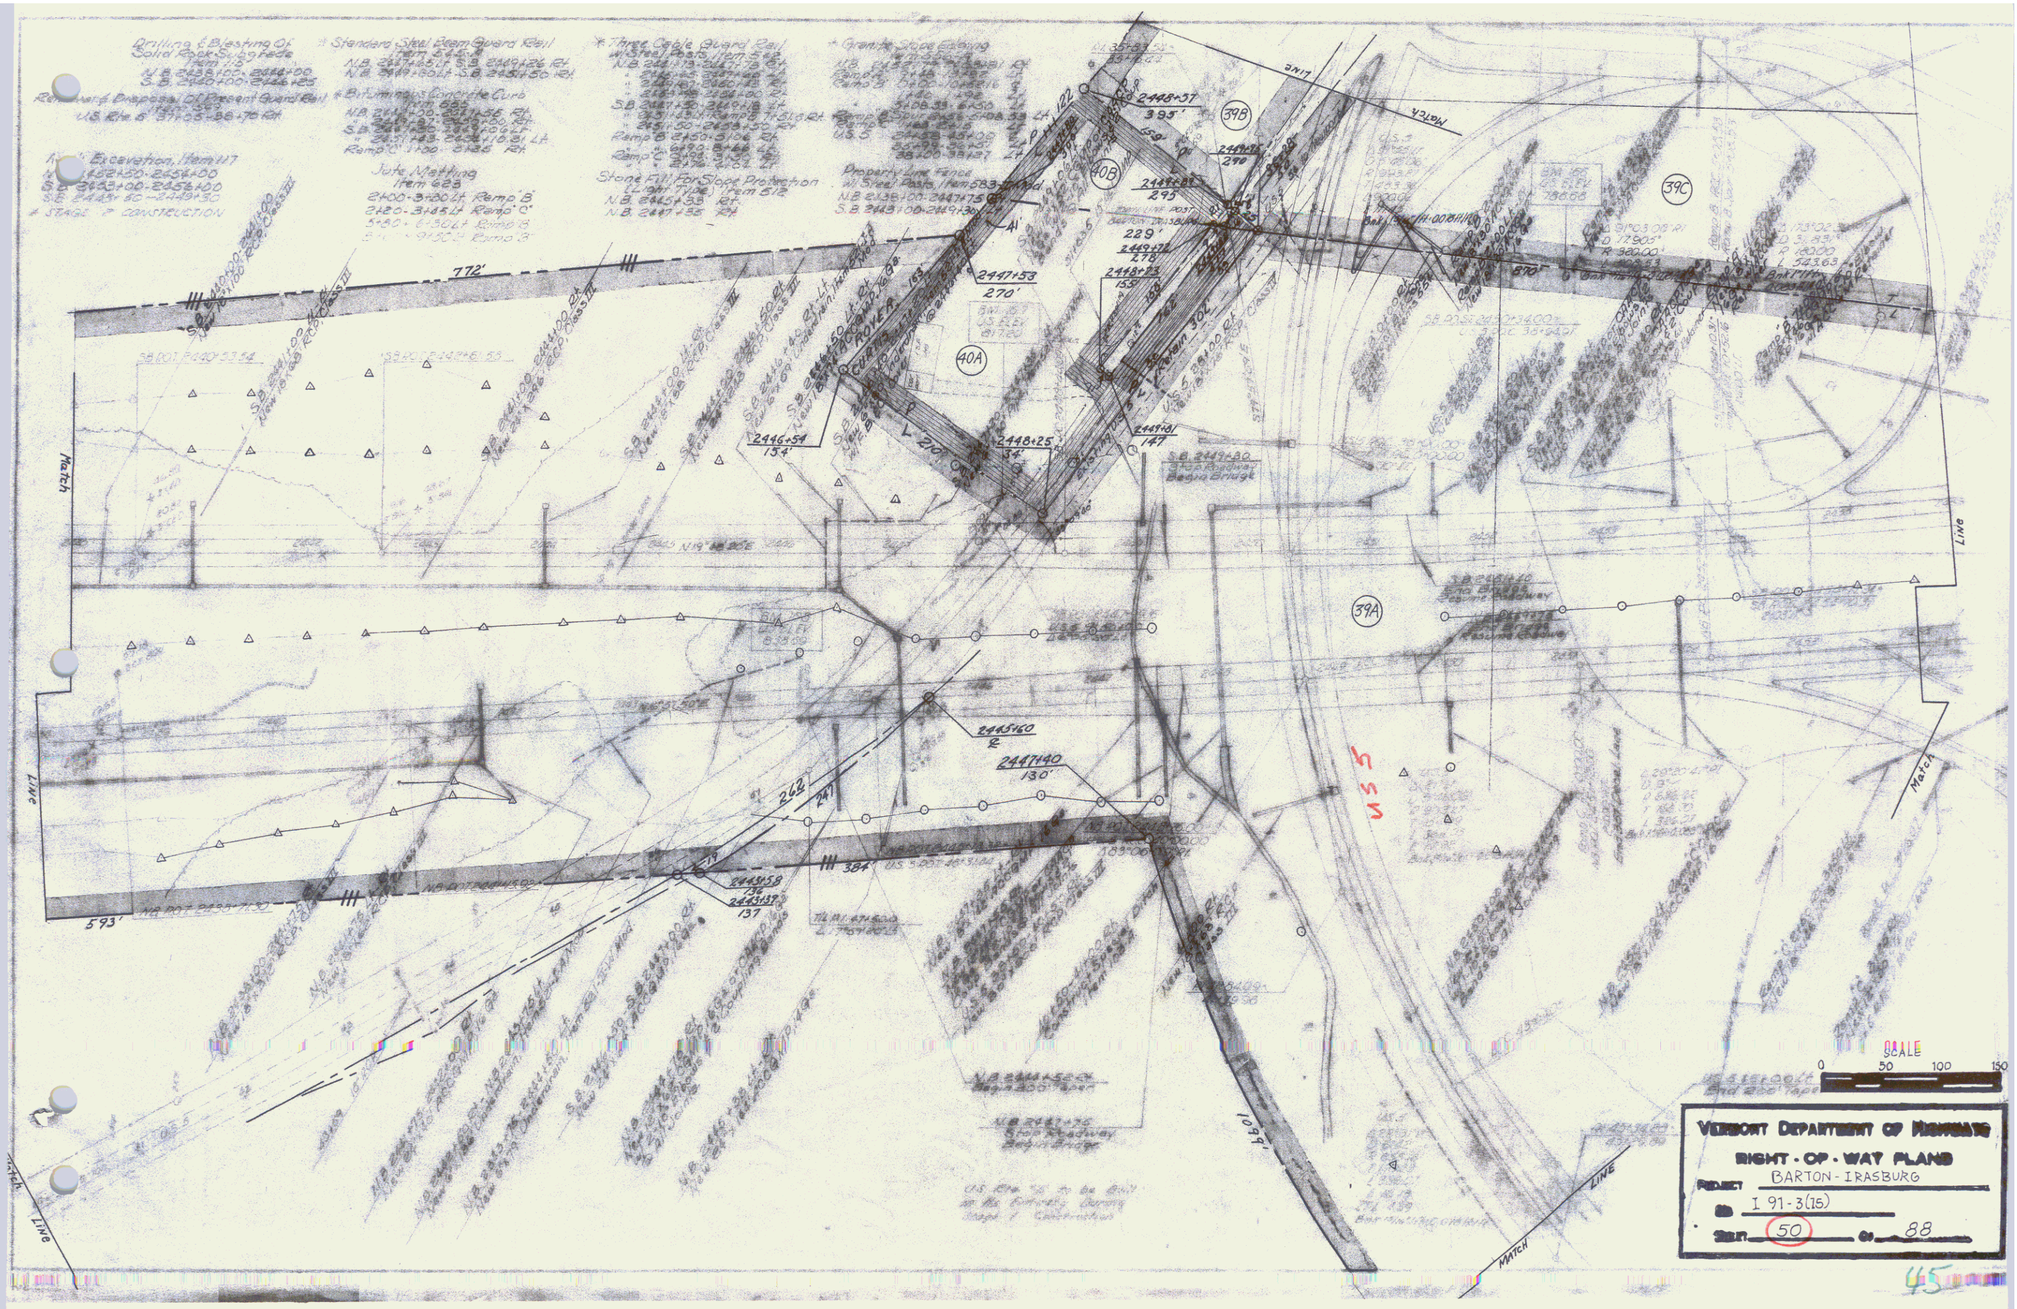
VERMONT DEPARTMENT OF HIGHWAYS
RIGHT-OF-WAY PLANS
PROJECT BARTON - IRASBURG
I 91-3(15)
SHT. 50 OF 88
SCALE
0 50 100 150
MATCH LINE
772'
593'
384'
1039'
39A
39B
39C
40A
40B