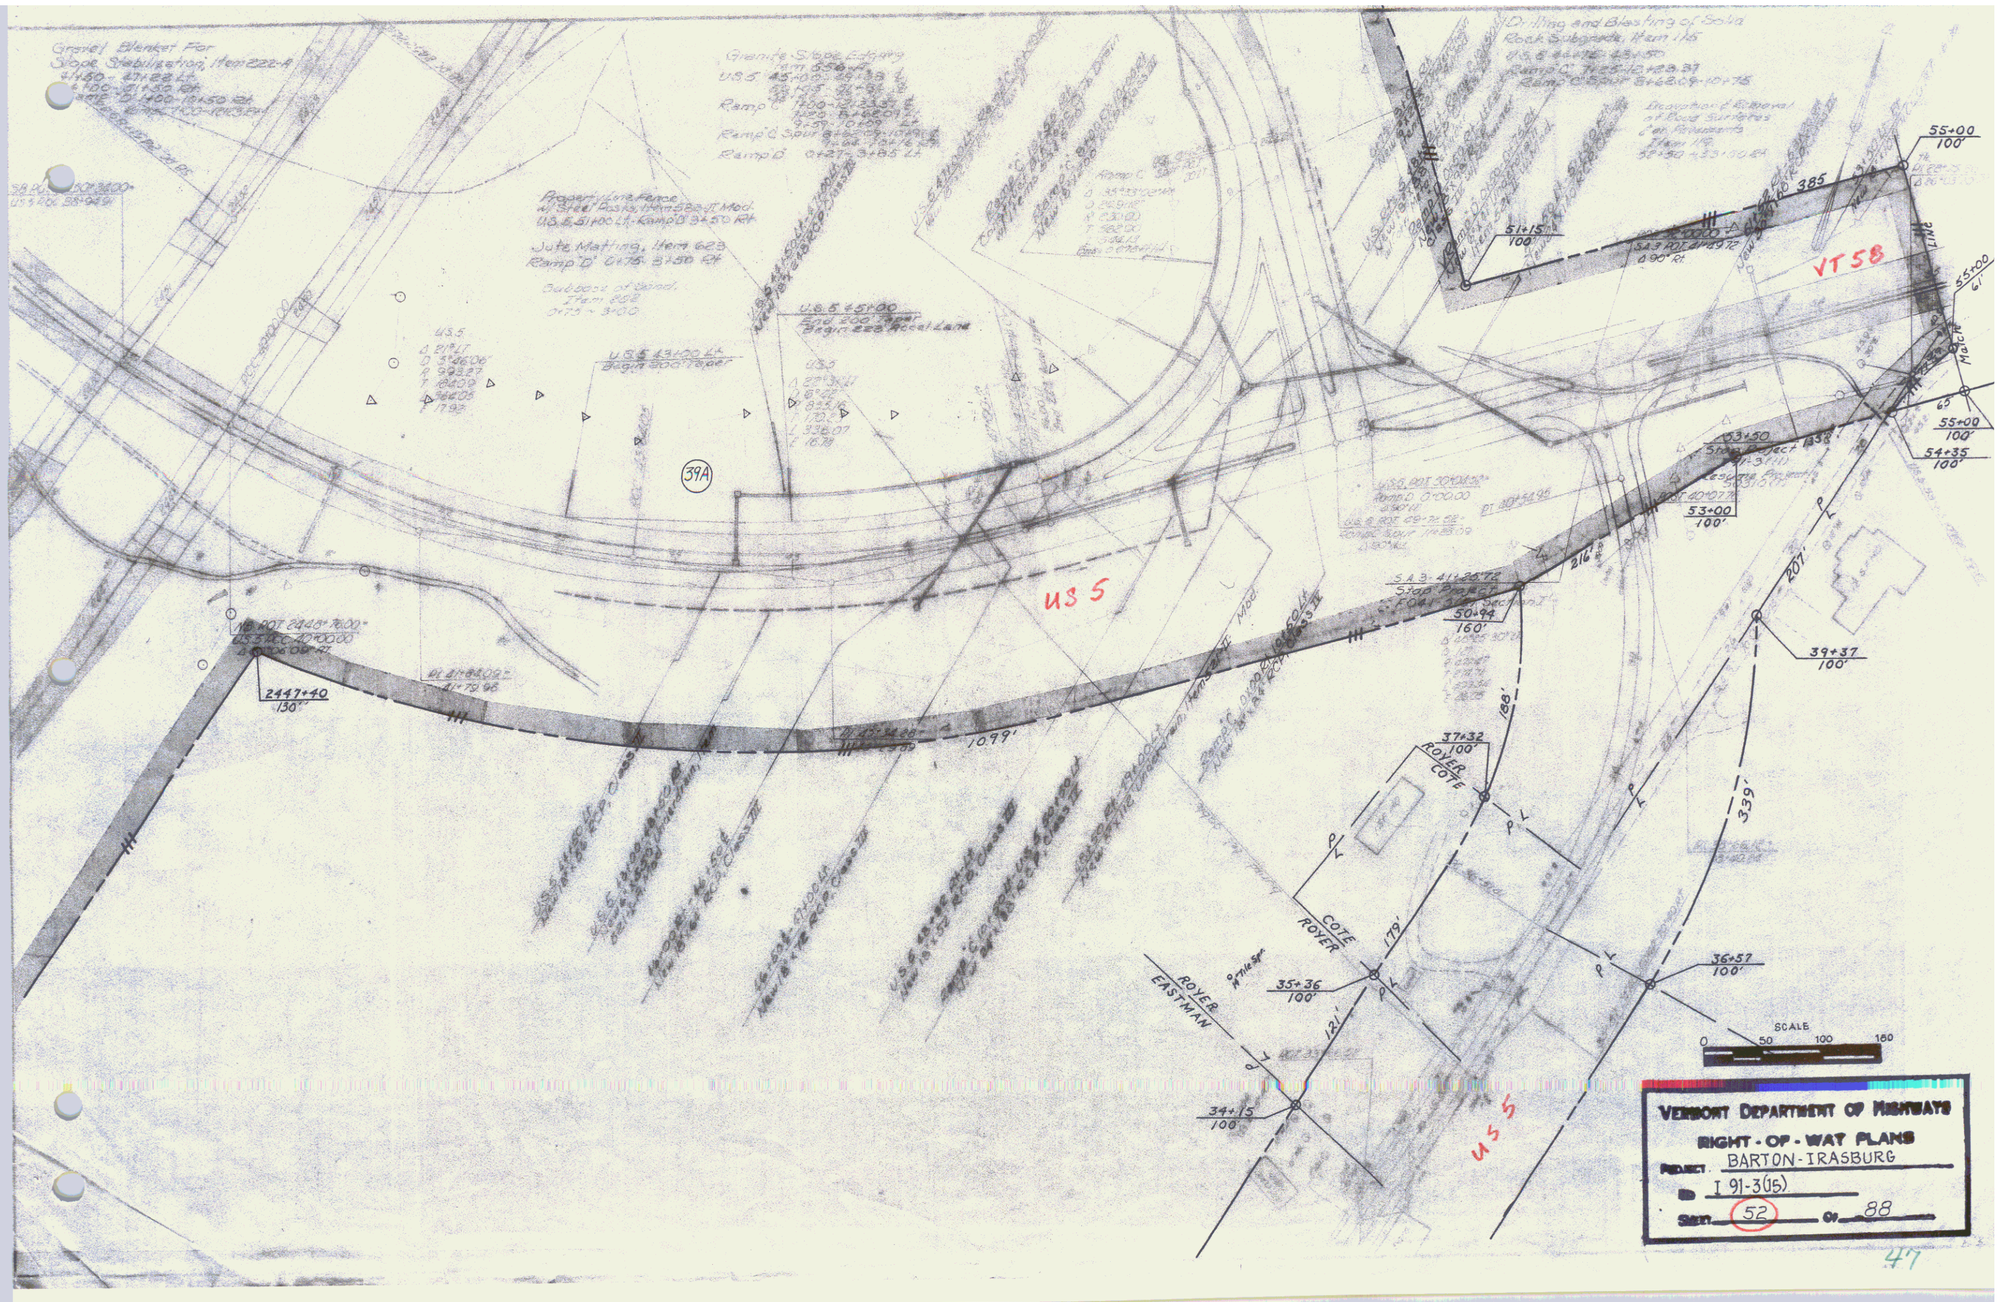
US 5
VT 58
ROVER
COTE
ROVER
EASTMAN
SCALE
0 50 100 150
VERMONT DEPARTMENT OF HIGHWAYS
RIGHT-OF-WAY PLANS
PROJECT BARTON-IRASBURG
ID I 91-3(15)
SHEET 52 OF 88

47