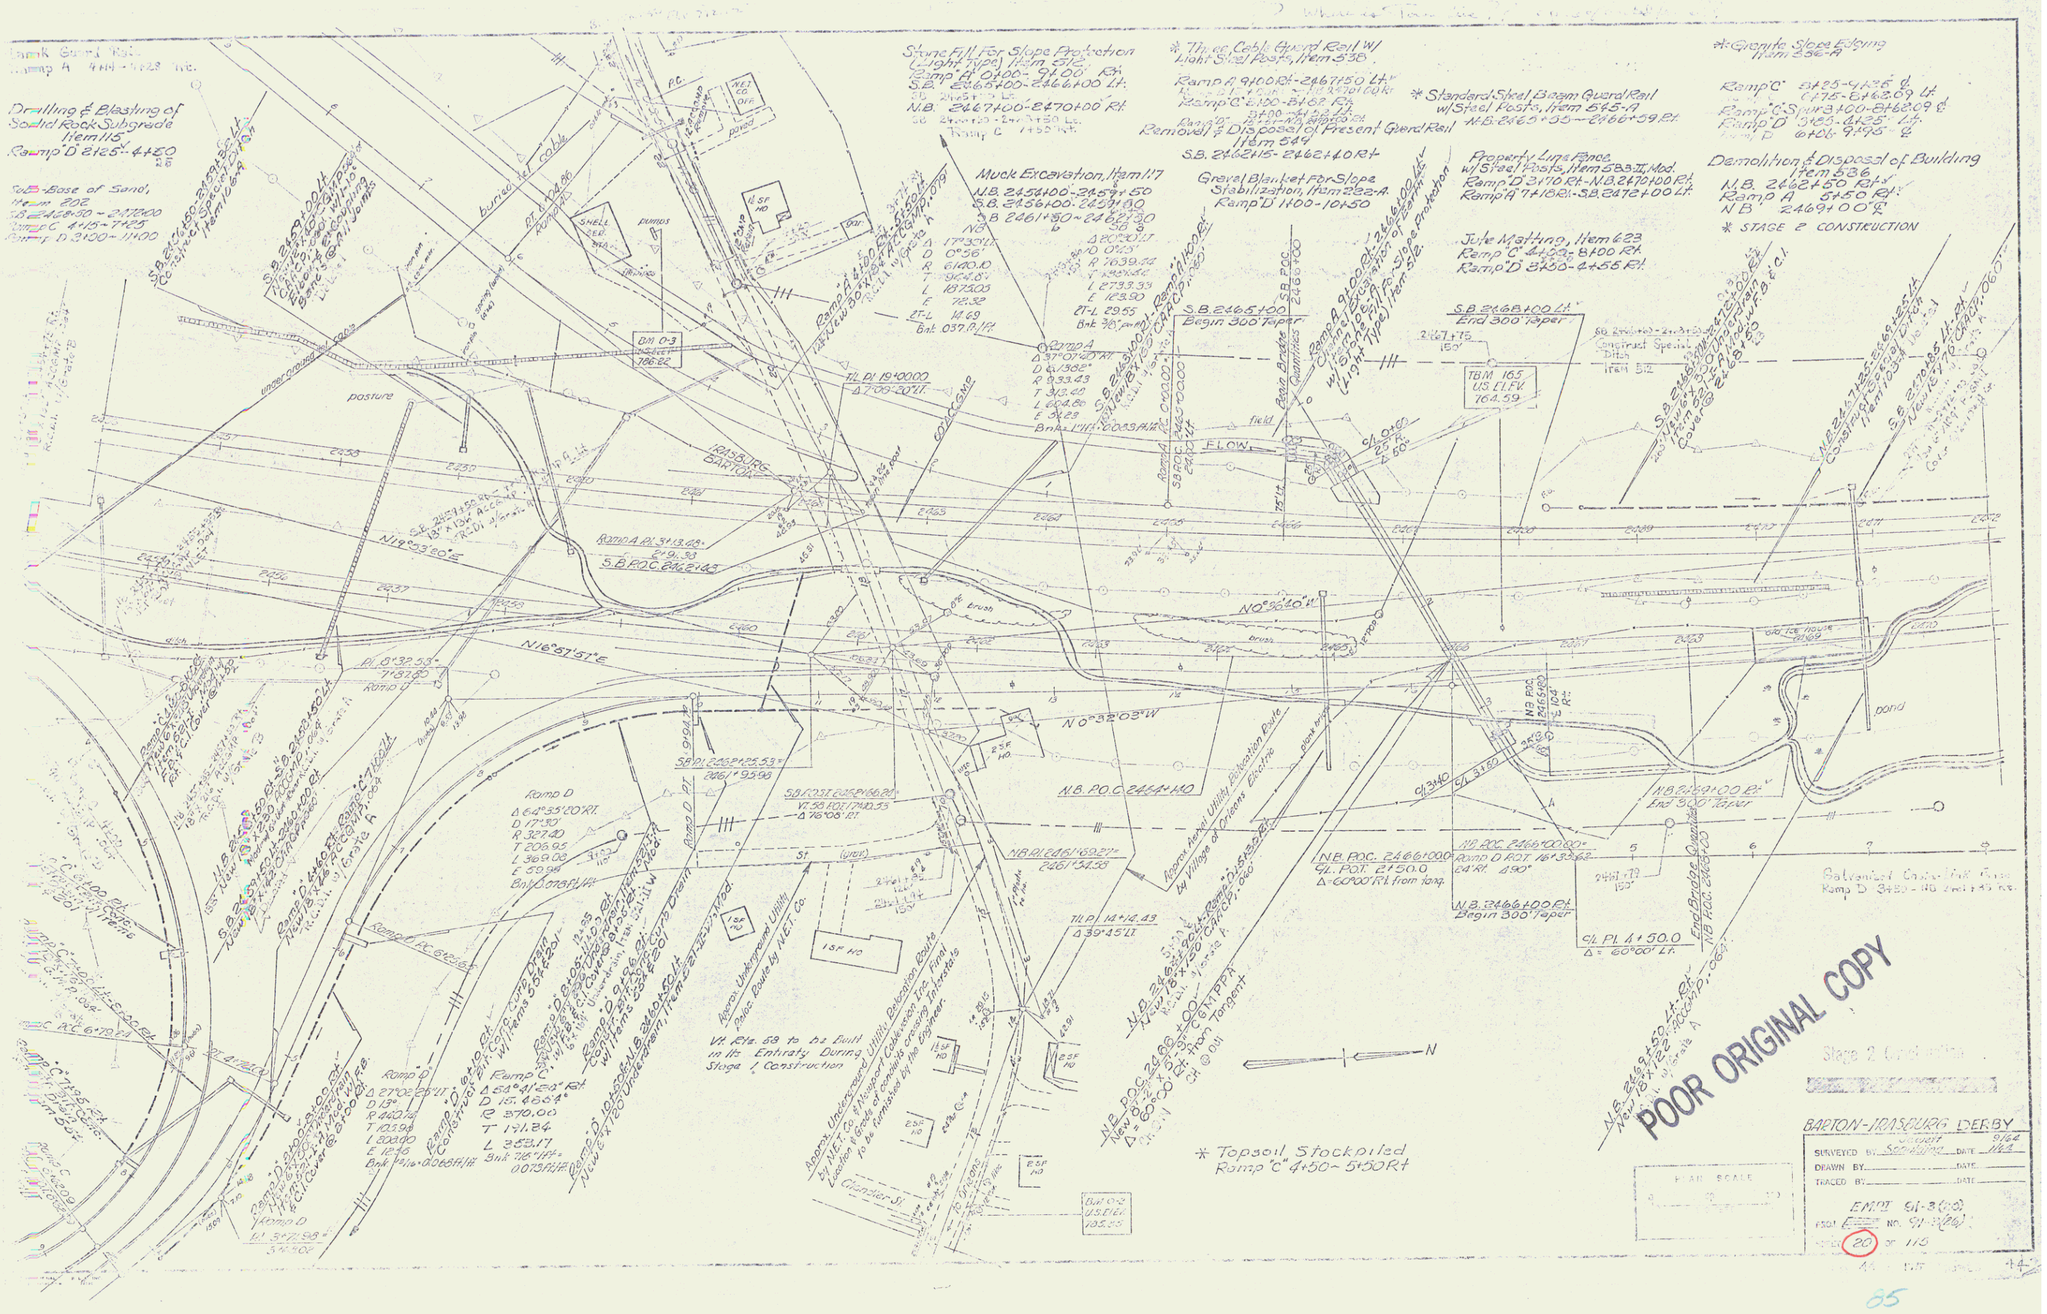
Drilling & Blasting of Solid Rock Subgrade Item 115
Stone Fill For Slope Protection (Light Type) Item 512
Three Cable Guard Rail W/ Light Steel Posts, Item 538
Standard Steel Beam Guard Rail w/Steel Posts, Item 545-A
Removal & Disposal of Present Guard Rail Item 649
Granite Slope Edging Item 536-A
Muck Excavation, Item 117
Gravel Blanket For Slope Stabilization, Item 222-A
Property Line Fence w/Steel Posts, Item 518.3, Mod
Demolition & Disposal of Building Item 536
Jute Matting, Item 623
Constract Special Ditch Item 512
Topsoil Stockpiled Ramp "C" 4+50 - 5+50 Rt
POOR ORIGINAL COPY
BARTON-IRASBURG DERBY
ENOT 91-3(6)
20 of 115