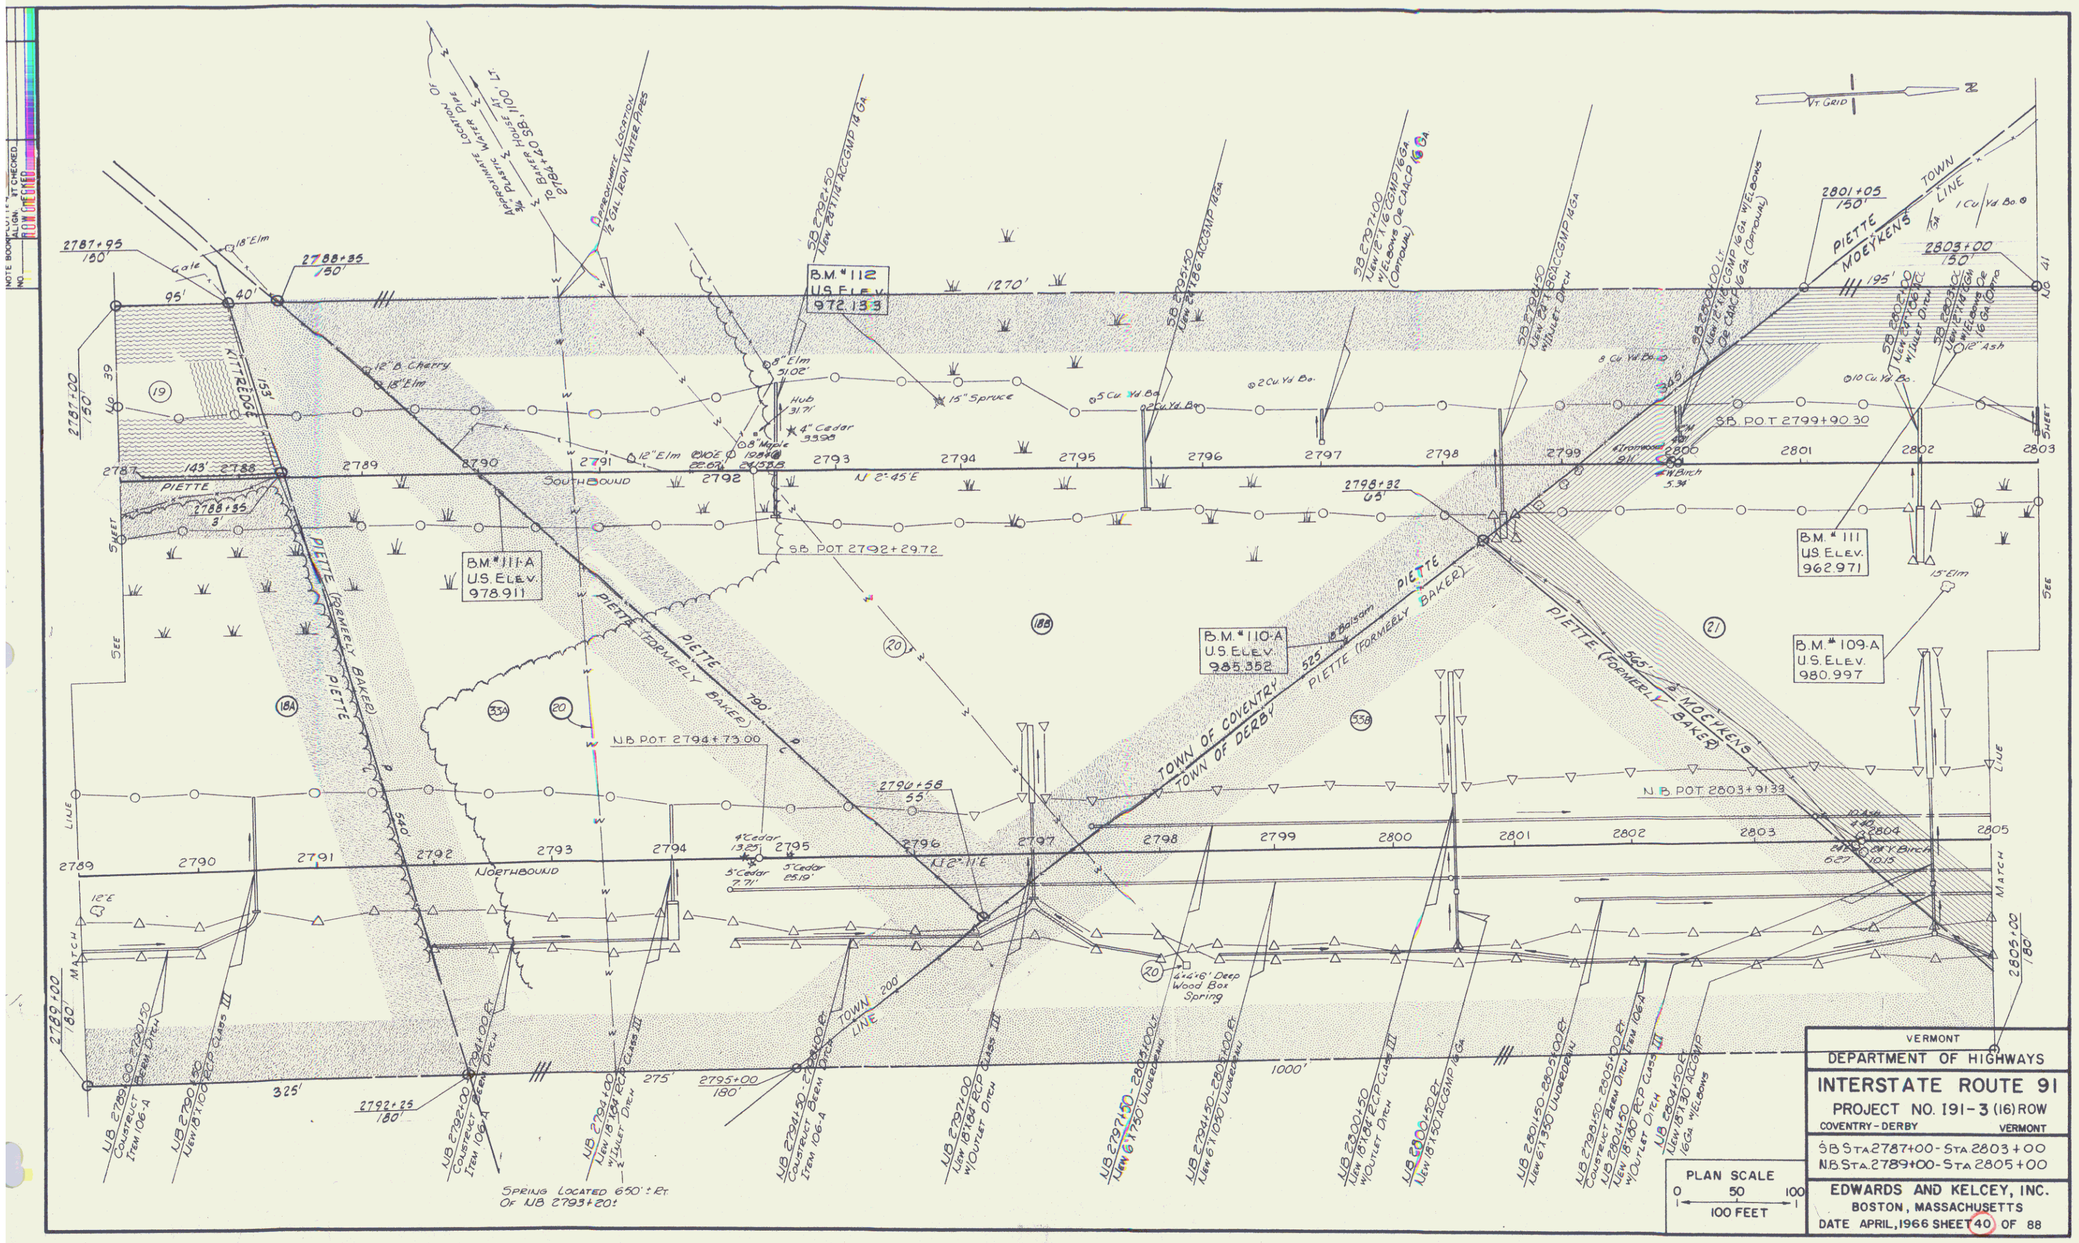
VT GRID
N
B.M. #112
U.S. ELEV.
972.133
B.M. #111-A
U.S. ELEV.
978.911
B.M. #110-A
U.S. ELEV.
985.352
B.M. #111
U.S. ELEV.
962.971
B.M. #109-A
U.S. ELEV.
980.997
SB POT 2792+29.72
SB POT 2799+90.30
NB POT 2794+73.00
NB POT 2803+91.33
SOUTHBOUND
NORTHBOUND
PIETTE (FORMERLY BAKER)
PIETTE
MOEYKENS
TOWN OF COVENTRY
TOWN OF DERBY
TOWN LINE
KITTREDGE
SPRING LOCATED 650'± RT. OF U.B. 2793+20±
PLAN SCALE
0 50 100
100 FEET
VERMONT
DEPARTMENT OF HIGHWAYS
INTERSTATE ROUTE 91
PROJECT NO. 191-3 (16) ROW
COVENTRY-DERBY VERMONT
SB STA 2787+00 - STA 2803+00
NB STA 2789+00 - STA 2805+00
EDWARDS AND KELCEY, INC.
BOSTON, MASSACHUSETTS
DATE APRIL, 1966 SHEET 40 OF 88