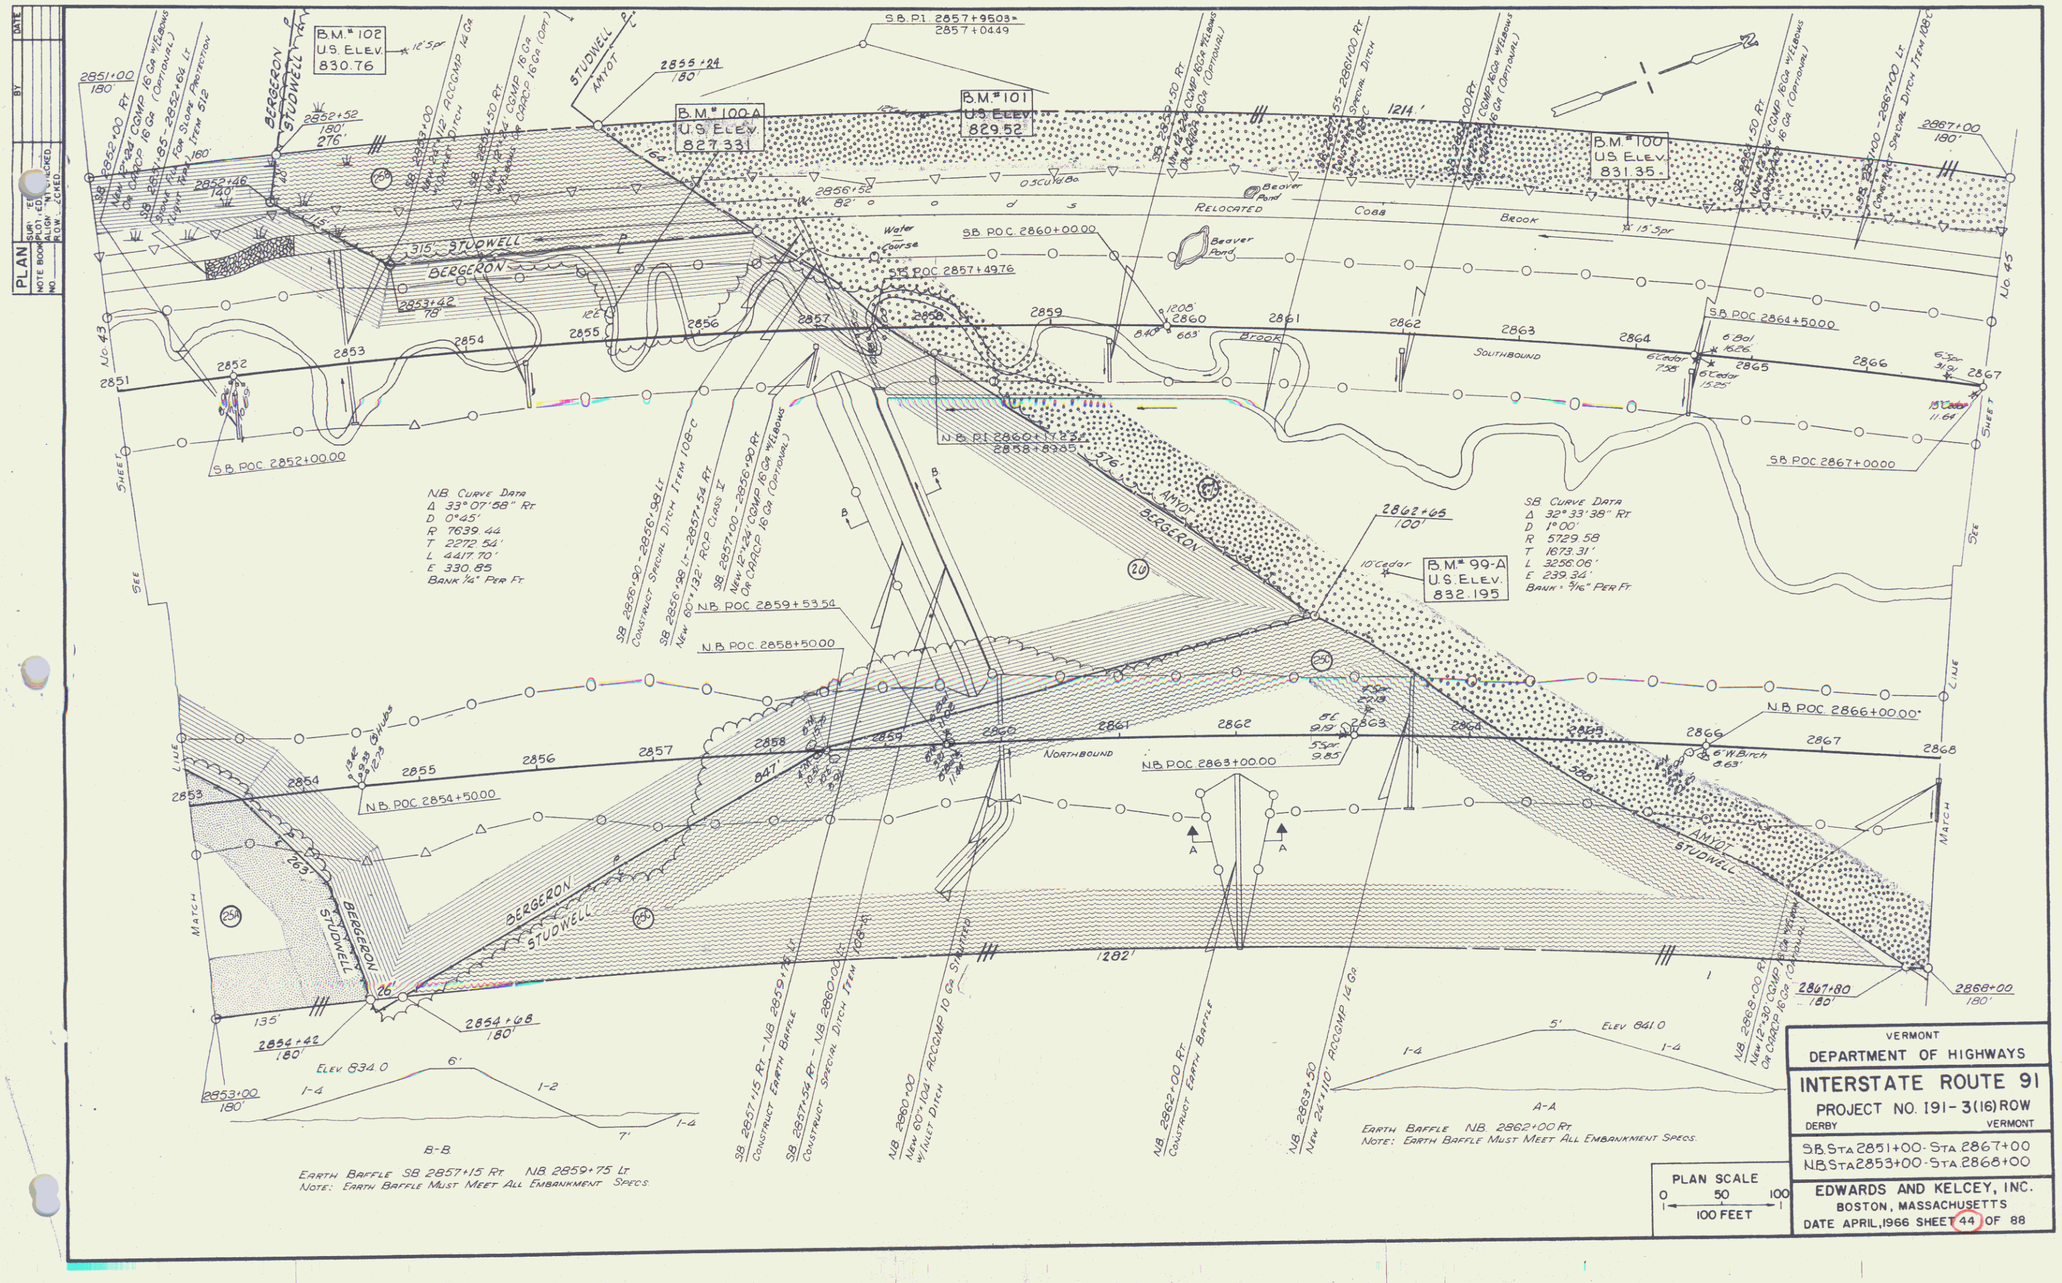
PLAN
B.M. # 102
U.S. ELEV.
830.76
B.M. # 100-A
U.S. ELEV.
827.331
B.M. # 101
U.S. ELEV.
829.52
B.M. # 100
U.S. ELEV.
831.35
B.M. # 99-A
U.S. ELEV.
832.195
S.B. P.I. 2857+95.03
2857+04.49
S.B. POC 2860+00.00
S.B. POC 2857+49.76
S.B. POC 2864+50.00
S.B. POC 2852+00.00
S.B. POC 2867+00.00
N.B. P.I. 2860+17.23
2858+89.35
N.B. POC 2859+53.54
N.B. POC 2858+50.00
N.B. POC 2866+00.00
N.B. POC 2863+00.00
N.B. POC 2854+50.00
RELOCATED COBB BROOK
SOUTHBOUND
NORTHBOUND
BERGERON STUDWELL
AMYOT
N.B. CURVE DATA
Δ 33° 07' 58" Rt
D 0° 45'
R 7639.44
T 2272.54'
L 4417.70'
E 330.85
BANK 1/4" PER FT.
S.B. CURVE DATA
Δ 32° 33' 38" Rt
D 1° 00'
R 5729.58
T 1673.31'
L 3256.06'
E 239.34'
BANK 3/16" PER FT.
B-B
ELEV. 834.0
EARTH BAFFLE S.B. 2857+15 Rt N.B. 2859+75 Lt
NOTE: EARTH BAFFLE MUST MEET ALL EMBANKMENT SPECS.
A-A
ELEV. 841.0
EARTH BAFFLE N.B. 2862+00 Rt
NOTE: EARTH BAFFLE MUST MEET ALL EMBANKMENT SPECS.
PLAN SCALE
0 50 100
100 FEET
VERMONT
DEPARTMENT OF HIGHWAYS
INTERSTATE ROUTE 91
PROJECT NO. 191-3(16) ROW
DERBY VERMONT
S.B. STA 2851+00 - STA 2867+00
N.B. STA 2853+00 - STA 2868+00
EDWARDS AND KELCEY, INC.
BOSTON, MASSACHUSETTS
DATE APRIL, 1966 SHEET 44 OF 88

43