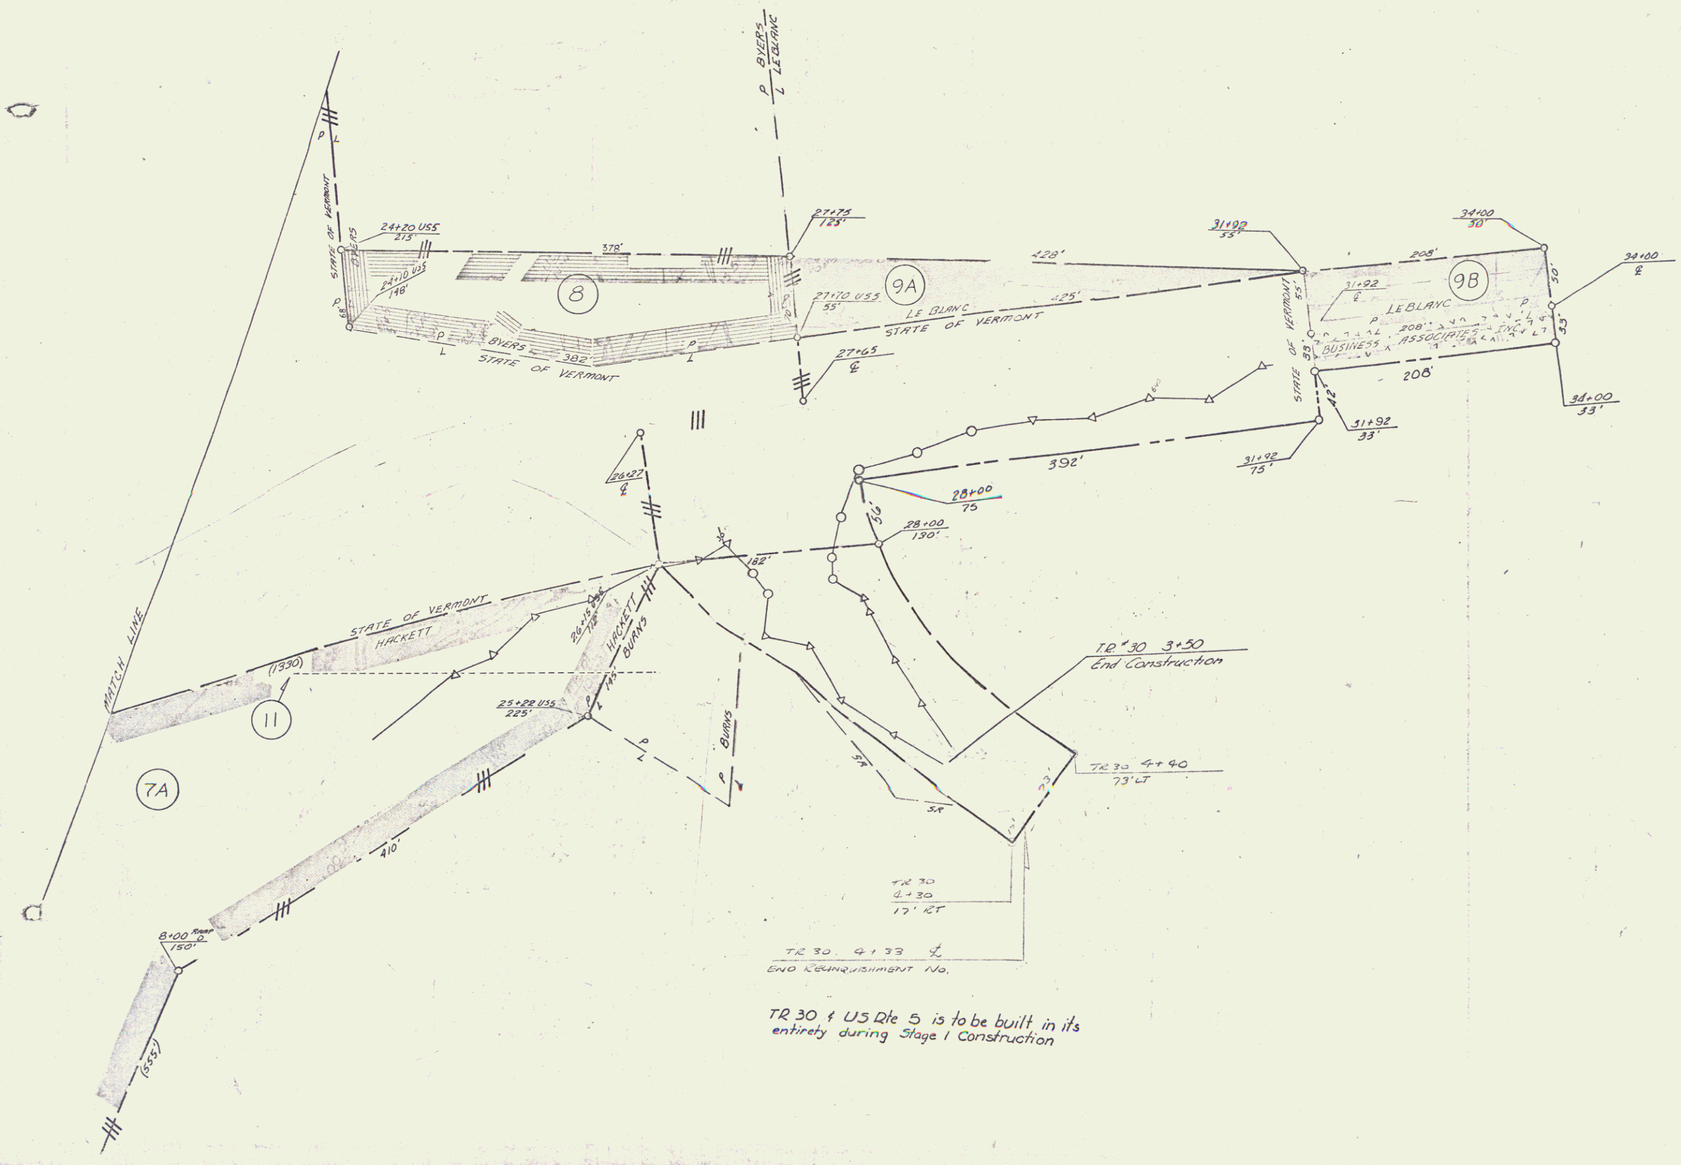

TR 30 & US Rte 5 is to be built in its entirety during Stage I Construction

PLAN SCALE
0 50 100
100 FEET

VERMONT DEPARTMENT OF HIGH
RIGHT - OF - WAY PLANS
PROJECT: DERBY
NO. I 91-3(12)
SHEET 27 OF 47

16