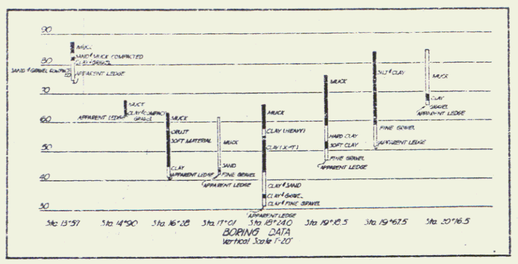
BORING DATA
Vertical Scale 1"=20'
Sta 13+57
Sta 14+50
Sta 16+28
Sta 17+01
Sta 18+40
Sta 19+16.5
Sta 19+63.5
Sta 20+16.5

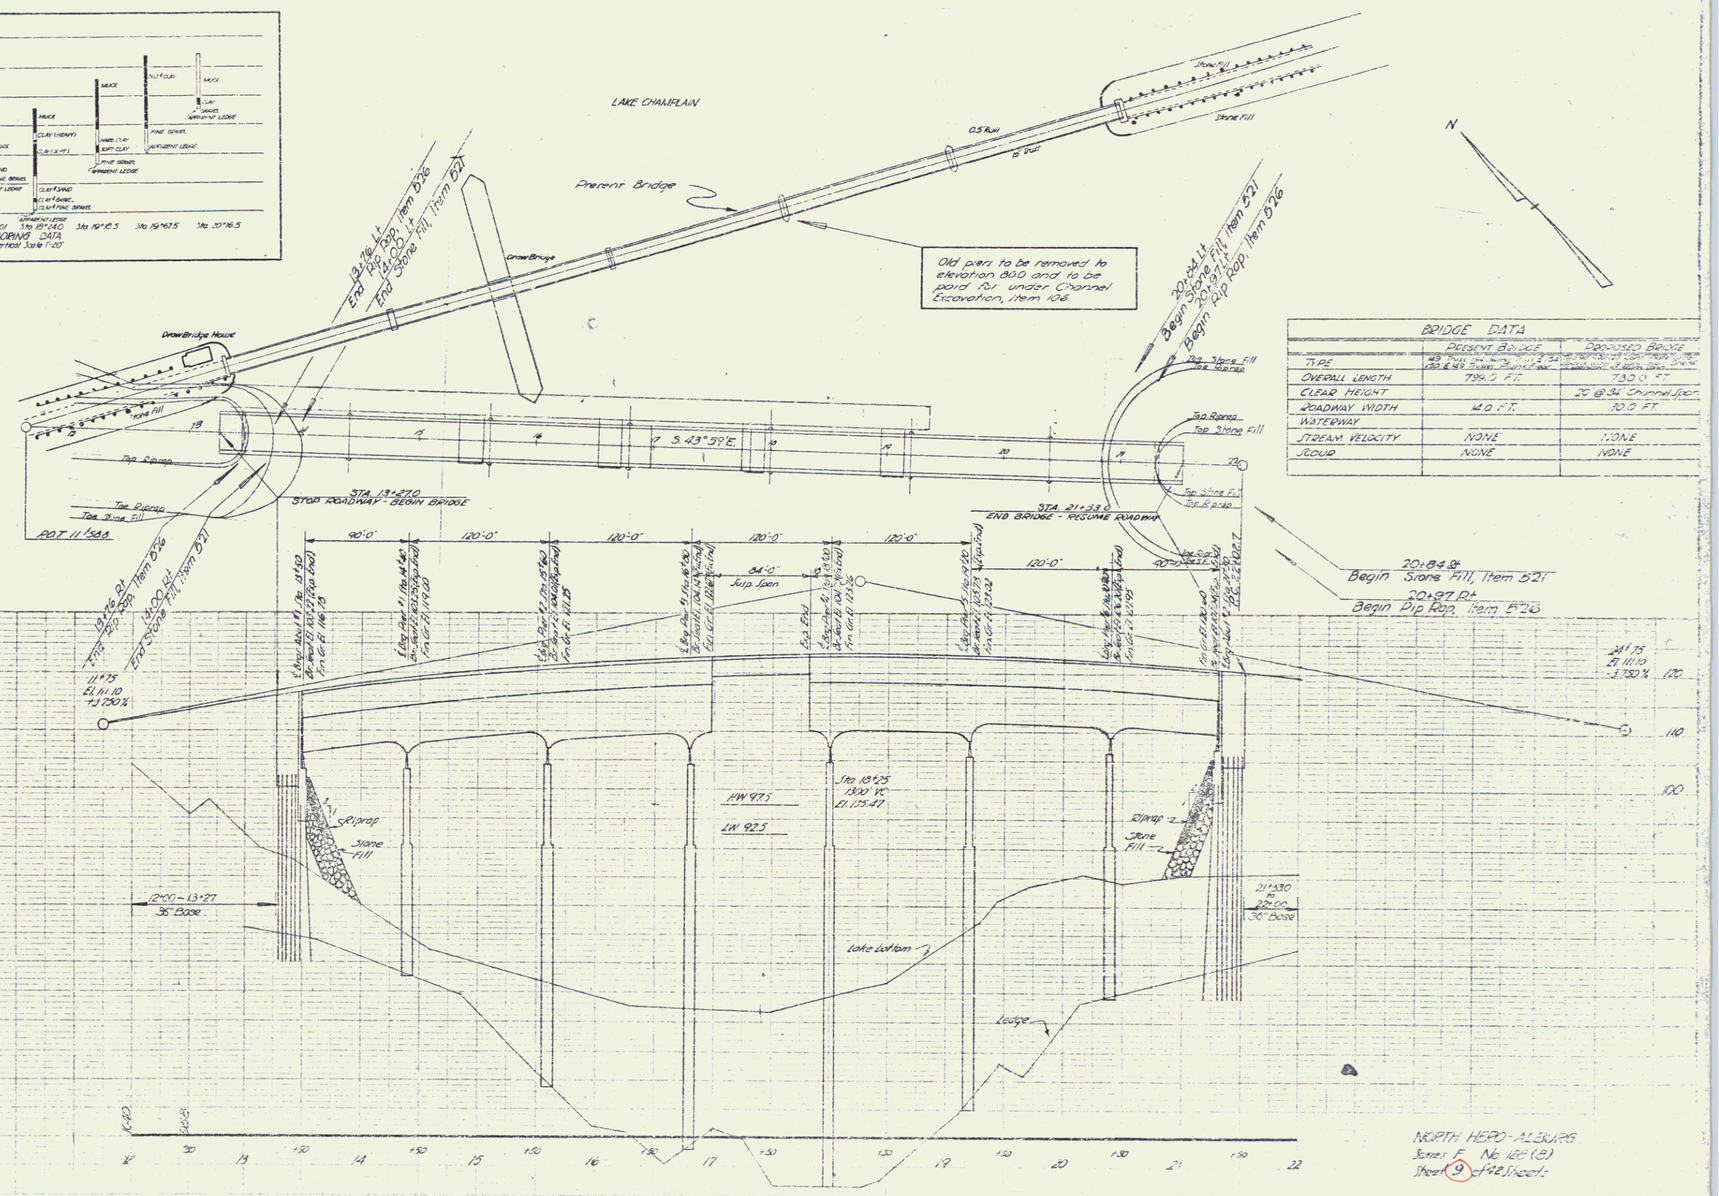
LAKE CHAMPLAIN
Present Bridge
Old pier to be removed to elevation 800 and to be paid for under Channel Excavation, Item 106
Drawbridge
Drawbridge House
Stone Fill
0.5% Rise
0.5% Fall
N
S 43°59'E
STA. 13+27.0
STOP ROADWAY - BEGIN BRIDGE
STA. 21+33.0
END BRIDGE - RESUME ROADWAY
Top Riprap
Toe Riprap
Toe Stone Fill
Top Stone Fill
Top Riprap
Top Stone Fill
Toe Riprap
Toe Stone Fill
Top Stone Fill
Top Riprap
POT 11+58.6
End Pip Rap, Item 526
End Stone Fill, Item 521
Begin Stone Fill, Item 521
Begin Pip Rap, Item 526
90'-0"
120'-0"
120'-0"
120'-0"
120'-0"
120'-0"
84'-0"
Jump Span
HW 97.5
LW 92.5
Sta 13+25
1800' VC
El 115.47
Riprap
Stone Fill
Riprap
Stone Fill
12+50 - 13+27
36" Base
21+30 to 22+00
36" Base
Lake Bottom
Ledge
El 111.10
+3.750%
El 111.10
-3.750%
NORTH HERO-ALBURG
Series F No. 12F(13)
Sheet 9 of 42 Sheets

3