FED. ROAD DIST. NO.	STATE	FED. AID PROJ. NO.	SHEET NO.	TOTAL SHEETS
9	VT.	128-G 1939	9	106

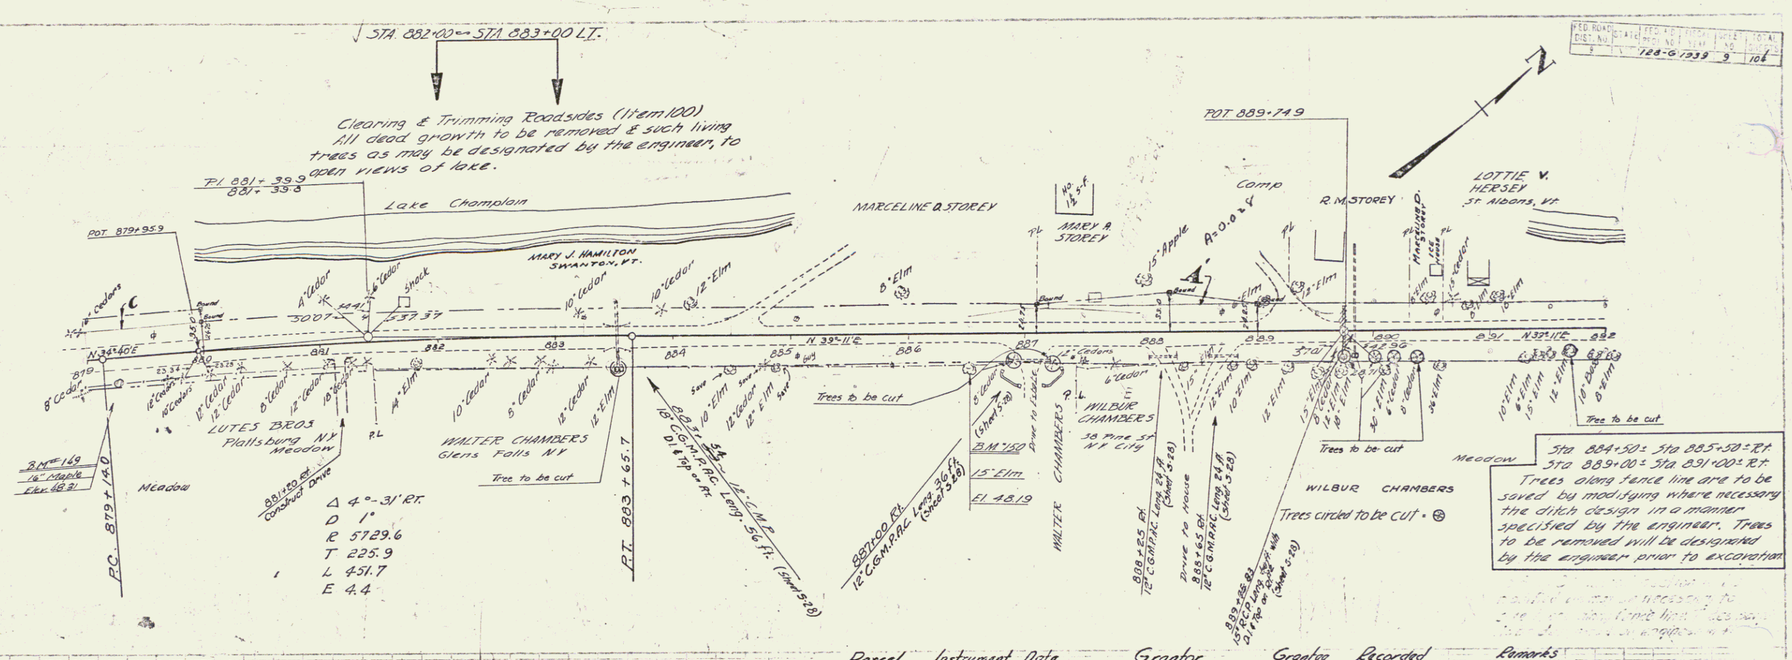

Parcel	Instrument	Date	Grantor	Grantee	Recorded North Hero Book	Page	Date	Remarks
A-B-C	Q.C.D.	4-5-38	Gustave E. Omen	St. of Vt.	15	218	4-10-38	Channel lt. 887+50
A'	Q.C.D.	5-13-38	Marg't. Storey & Wilbur Nat. Bank	"	15	231	5-13-38	

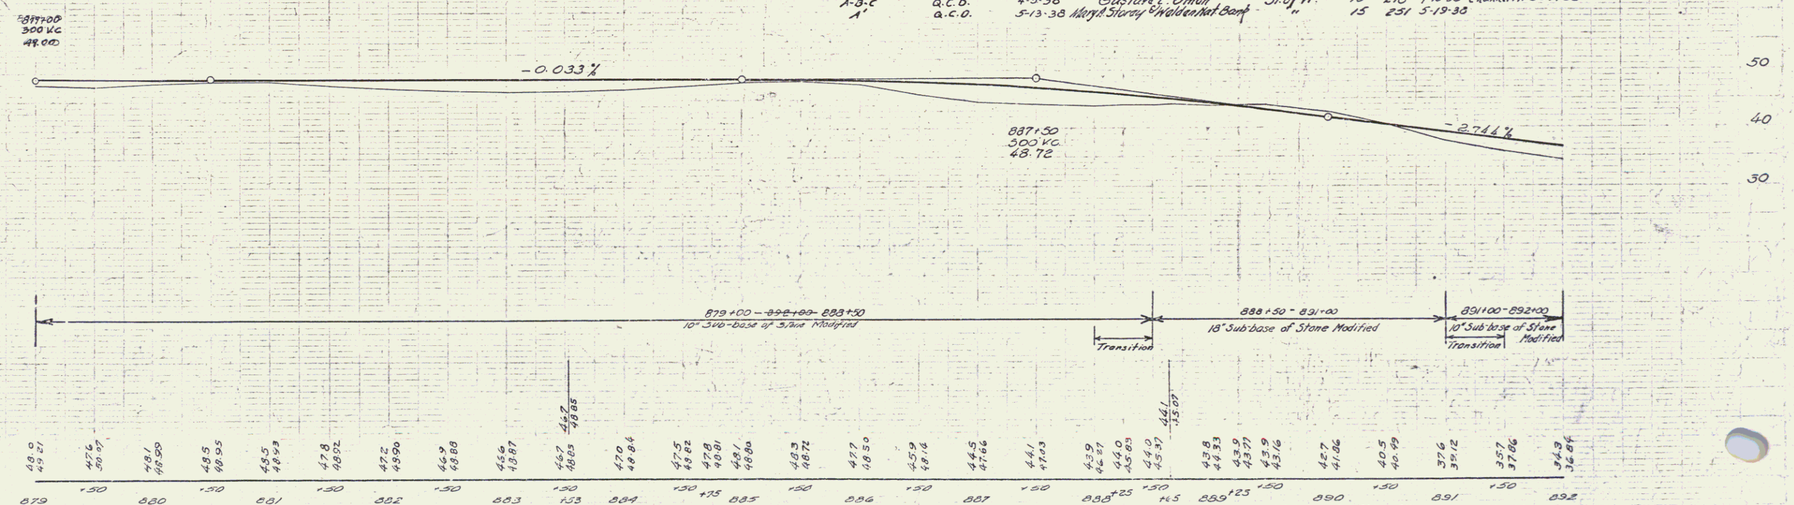

BM 150 SPIKE IN ROOT OF 15" ELM 24.5' RT. STA 886+51 ELEV 48.19

SERIES FAP NO 128-G
SHEET 9 OF 106