FED. AID PROJ. NO.	STATE	FED. AID FISCAL YEAR	SHEET NO.	TOTAL SHEETS
	106 A	1930	13	65

CABLE GUARD RAIL REQUIRED

STATION	LEFT	RIGHT
247+91 - 248+47		56'
249+20 - 252+00	280'	
297+71 - 298+67		96'

NEW REINF CONCRETE PIPE CULVERTS REQUIRED

STATION	DIAM	LENG	CONC A	CONC C	REINF STEEL
298+29	30"	56'	3.2 C.Y.		39#

DRIVEWAY PIPE CULVERTS REQUIRED

(CORR. GALV. METAL PIPE)

STATION	LOC R	DIAM	LENG	CEMENT RUBBLE MASONRY
298+19	R	12"	100'	2.3 C.Y.

GROUTED COBBLE GUTTER REQUIRED

STATIONS	LOC R	WIDTH	LENG	AREA
249+20-252+00	R	4'-6"	280'	124 Sq. Yds.

CONCRETE CURB AND GUTTER REQUIRED

STATIONS	LOC R	WIDTH	CURB HGT	CONC	REINF
249+20-252+75	L	2'-0"	6"	24 C.Y.	828 lbs.

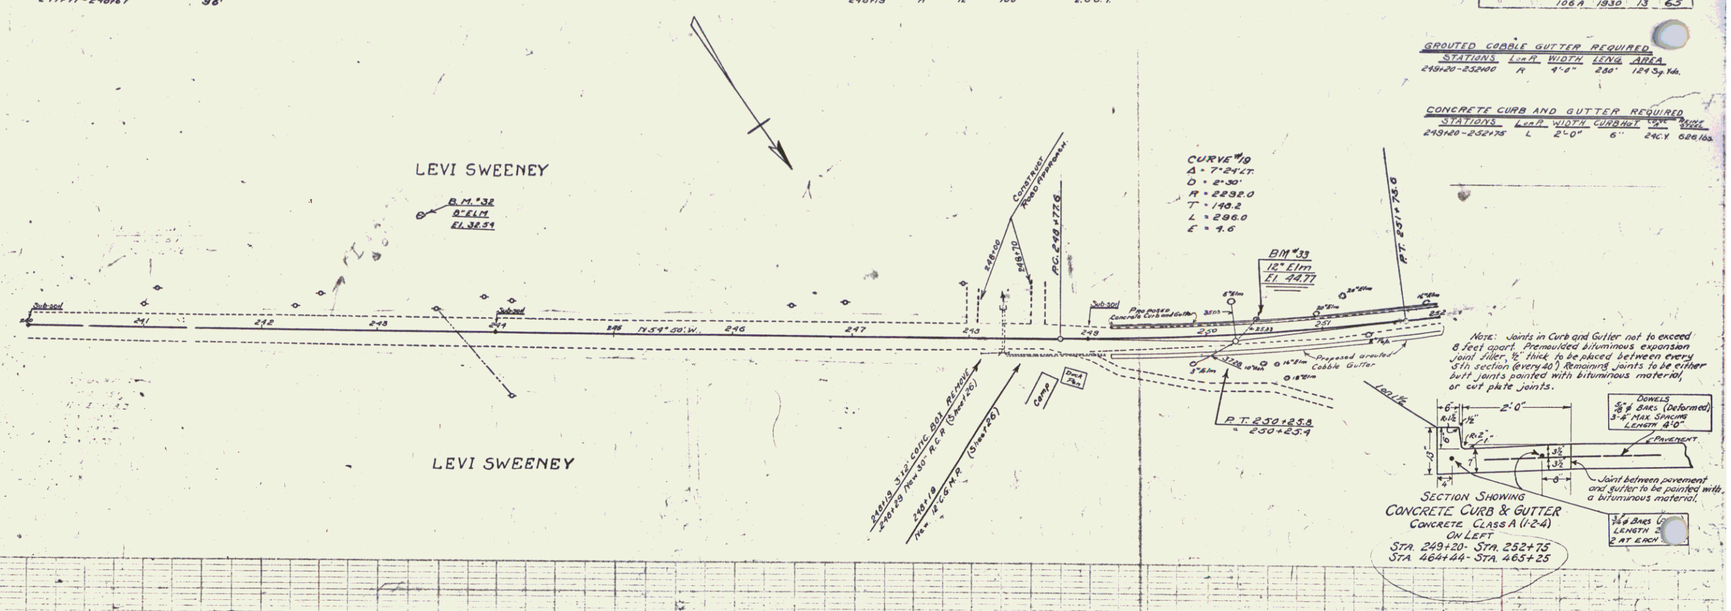

B.M. No. 32 Spike in root 8" Elm 50' Lt. Sta 243+33 Elev 32.54

B.M. No. 33 Spike in root 12" Elm 13' Lt Sta 250+44 Elev. 44.77

SERIES F No 106A
SHEET 13 OF 65

12