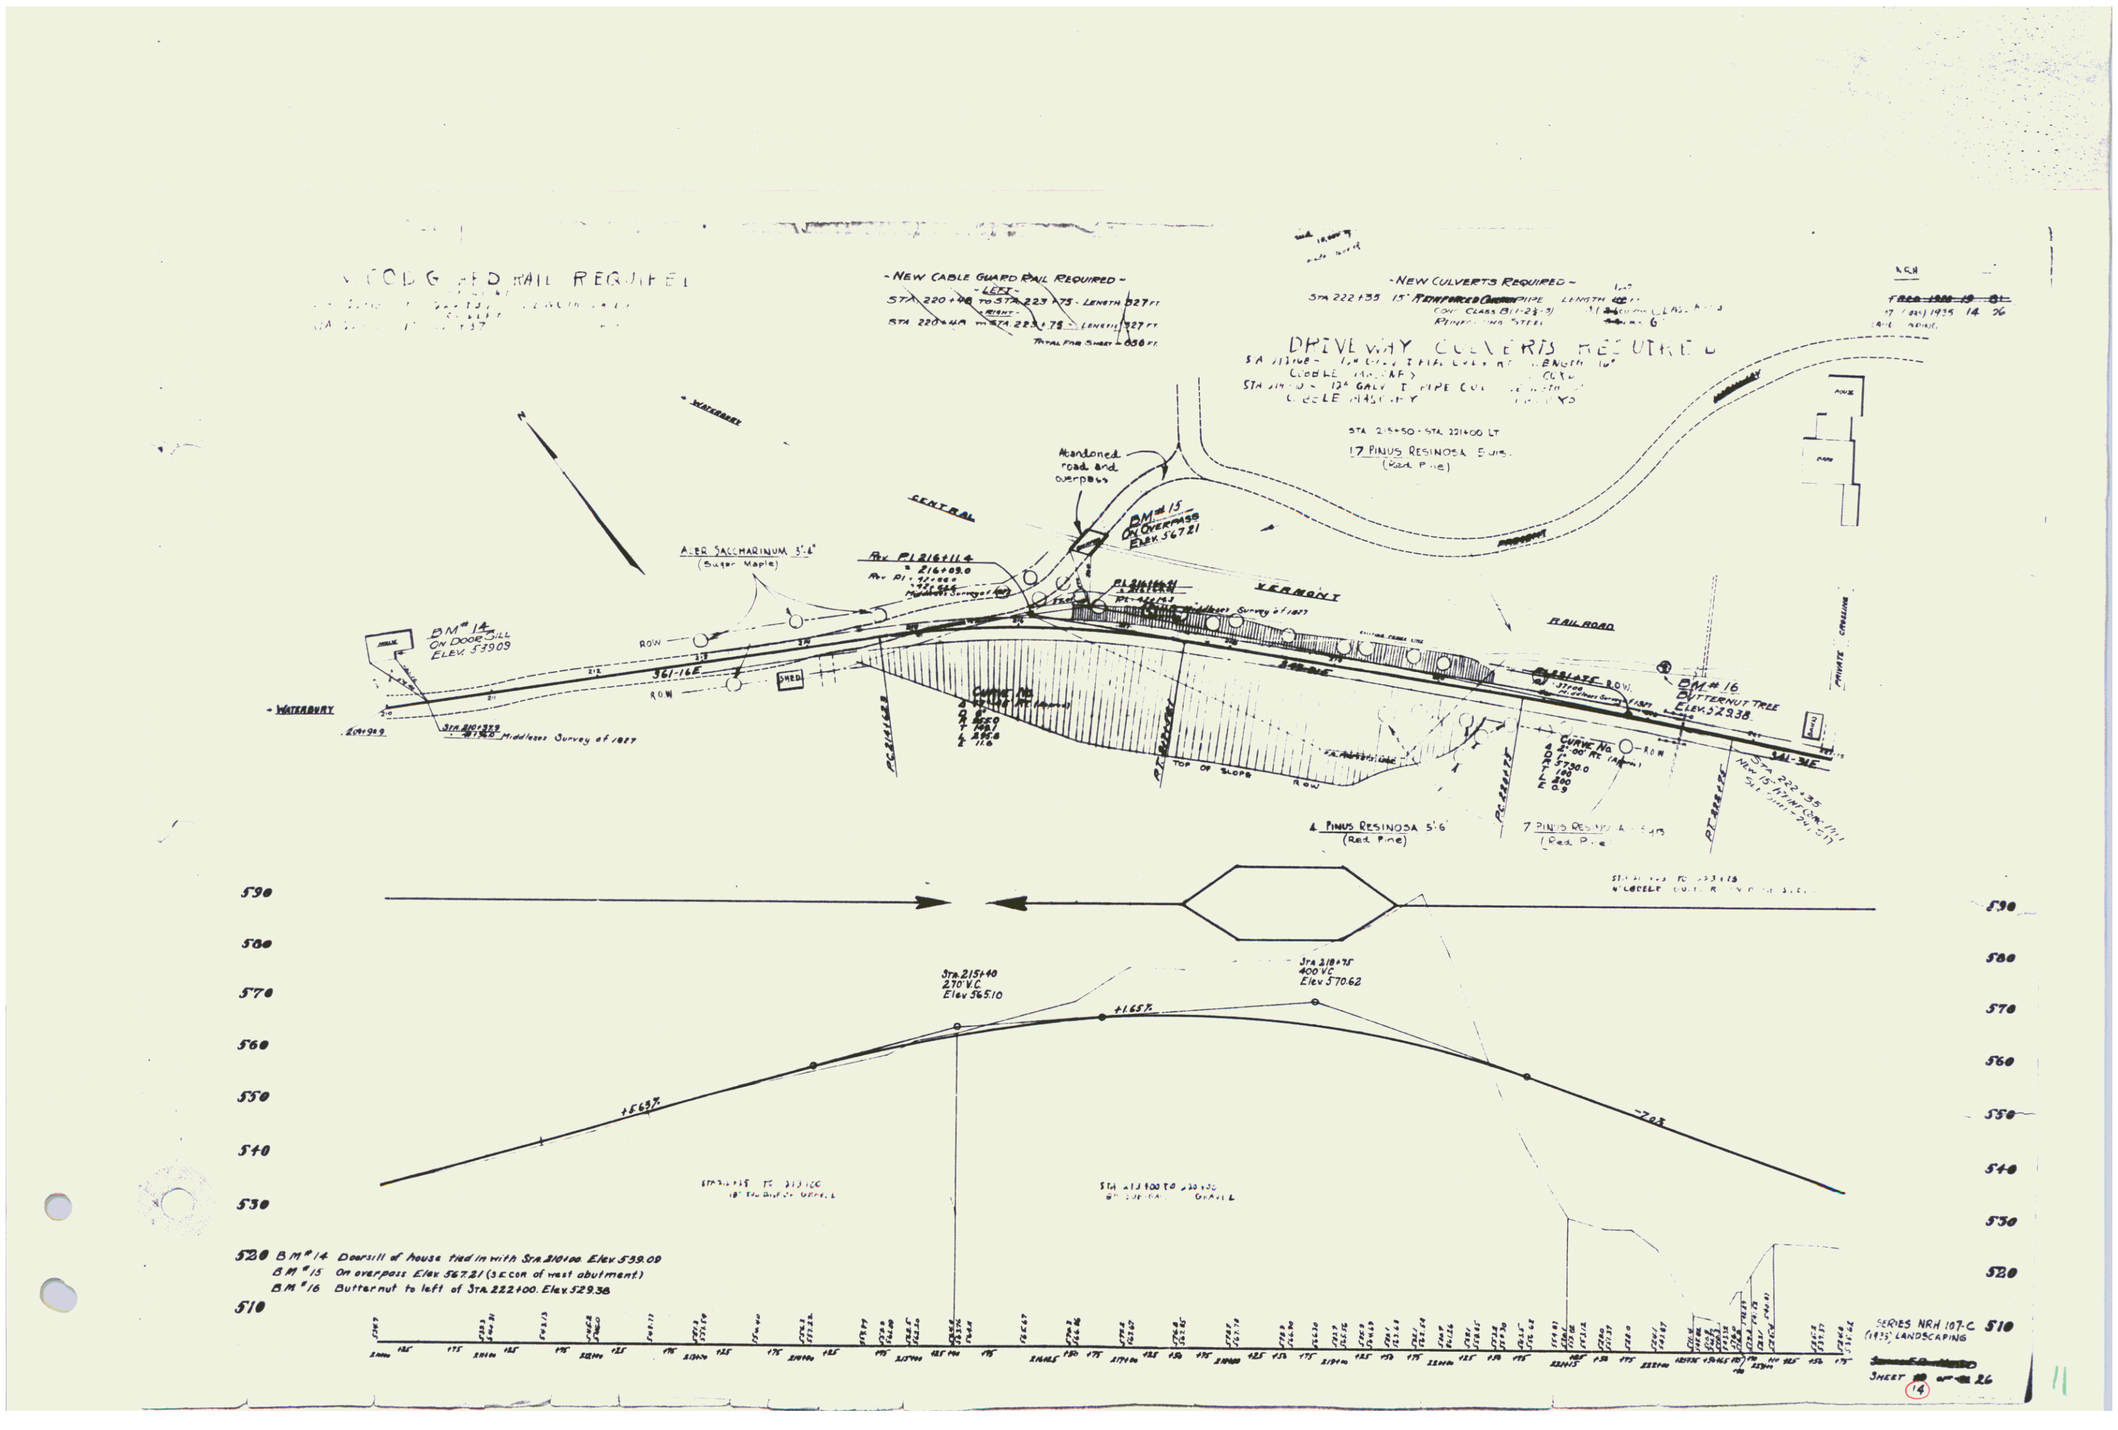
-New Cable Guard Rail Required-
-New Culverts Required-
Driveway Culverts Required
Abandoned road and overpass
Central
Vermont
Railroad
Waterbury
BM # 14 On Door Sill Elev. 539.09
BM # 15 On Overpass Elev. 567.21
BM # 16 Butternut Tree Elev. 529.38
Acer Saccharinum 5'-6" (Sugar Maple)
Pinus Resinosa 5'-6" (Red Pine)
Sta. 215+40 270' V.C. Elev. 565.10
Sta. 218+75 400' V.C. Elev. 570.62
+1.65%
+5.63%
-7.03
BM # 14 Doorsill of house tied in with Sta. 210+00 Elev. 539.09
BM # 15 On overpass Elev. 567.21 (S.E. con. of west abutment)
BM # 16 Butternut to left of Sta. 222+00. Elev. 529.38
Series NRH 107-C (1935) Landscaping
Sheet 14 of 26