FED. ROAD DIST. NO.	STATE	FED. AID PROJ. NO.	FISCAL YEAR	SHEET NO.	TOTAL SHEETS
1	VT	50-A	1946	6	28

GUARD RAIL REQUIRED

ON LEFT

Sta. 56+16 to Sta. 56+40 Length 24 ft.

ON RIGHT

Sta. 56+16 to Sta. 56+40 Length 24 ft.

Total This Sheet 48 ft.

NEW CULVERTS REQUIRED.

Sta. 56+28	2'x2' Concrete		
	1-2-4 Concrete	5.4	Cu. yds.
	1-2½-5 "	8.1	Cu. yds.
	Steel	132	lbs.

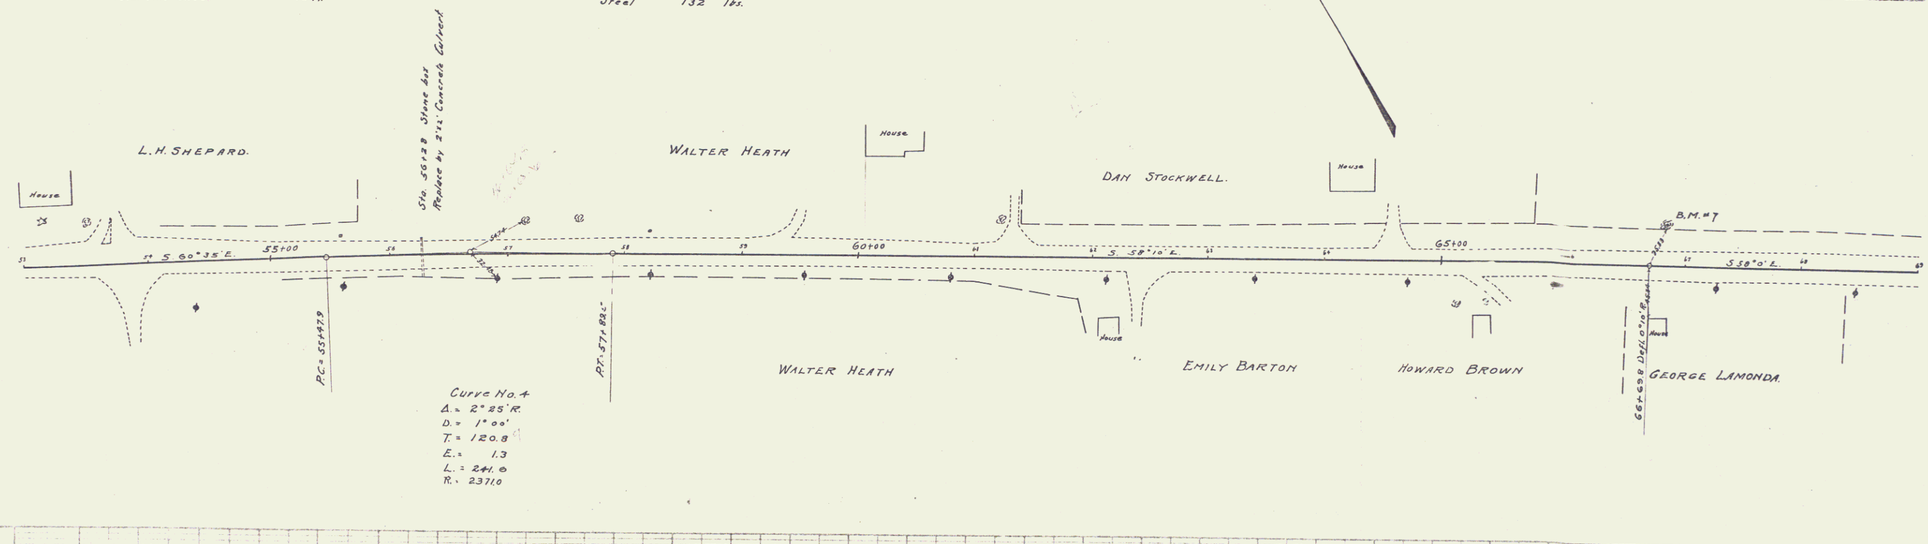

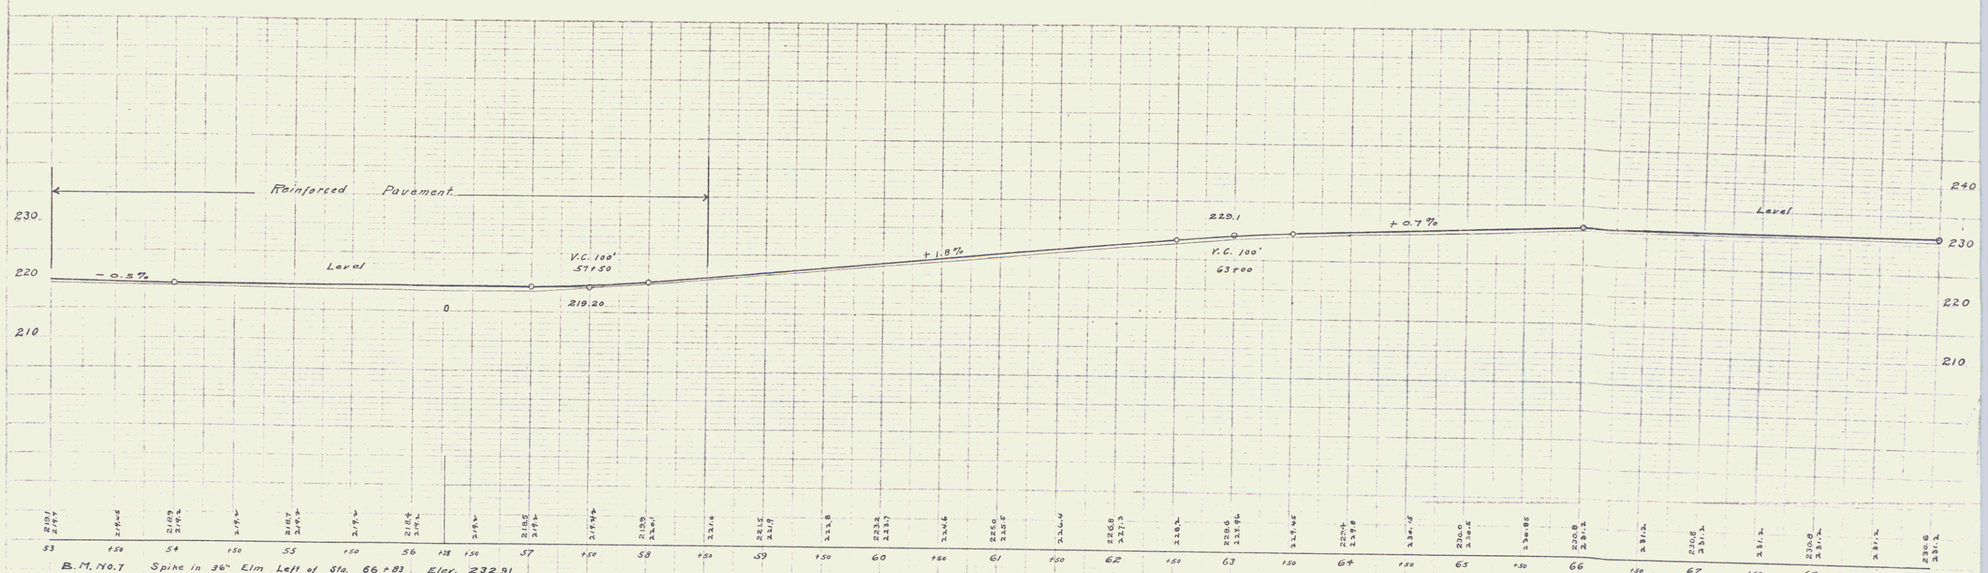

B.M. No. 7 Spike in 36" Elm Left of Sta. 66+83 Elev. 232.91

Series 6 No. 66A
Sheet 6 of 23

6