FED. ROAD DIST. NO.	STATE	FED. AID PROJ. NO.	FISCAL YEAR	SHEET NO.	TOTAL SHEETS
9	VT.	60 A	1922	18	23

GUARD RAIL REQUIRED.

ON LEFT

Sta. 90+08 to Sta. 90+32 Length 24 ft.

ON RIGHT.

Sta. 90+08 to Sta. 90+32 Length 24 ft.

Total This Sheet 48 ft.

NEW CULVERTS REQUIRED.

Sta. 90+20 15" Concrete Pipe 32 ft.

1-2¼-S Concrete Headwalls 1.8 Cu. Yds.

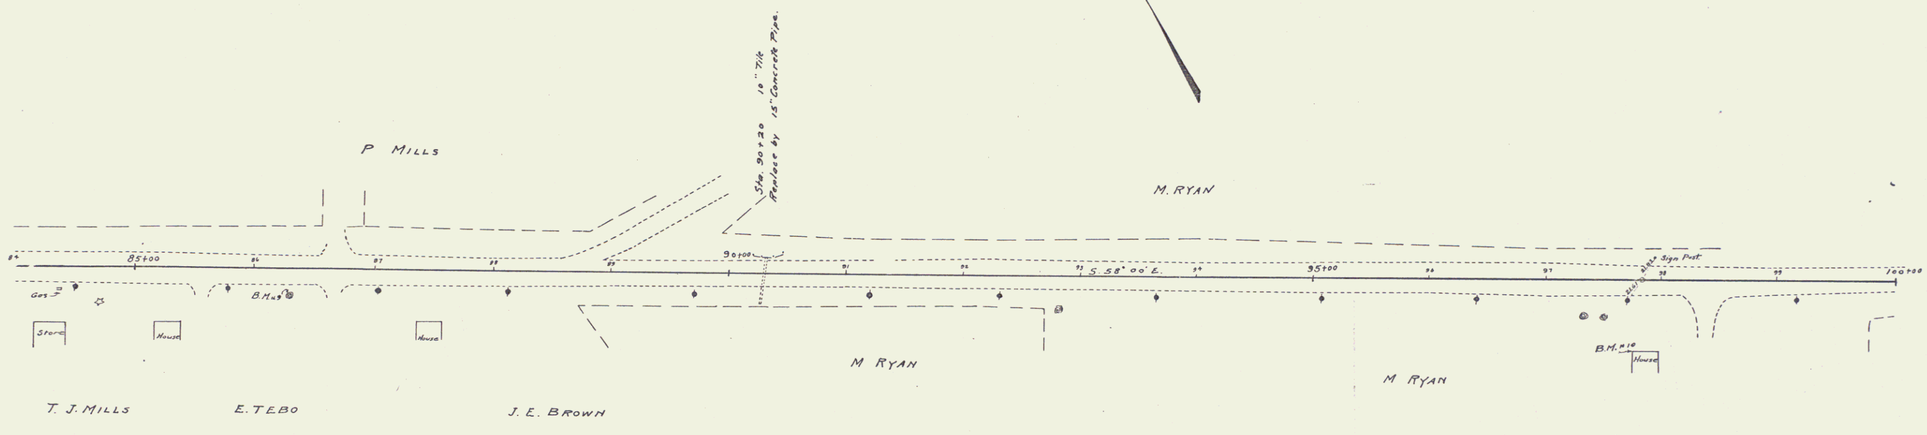

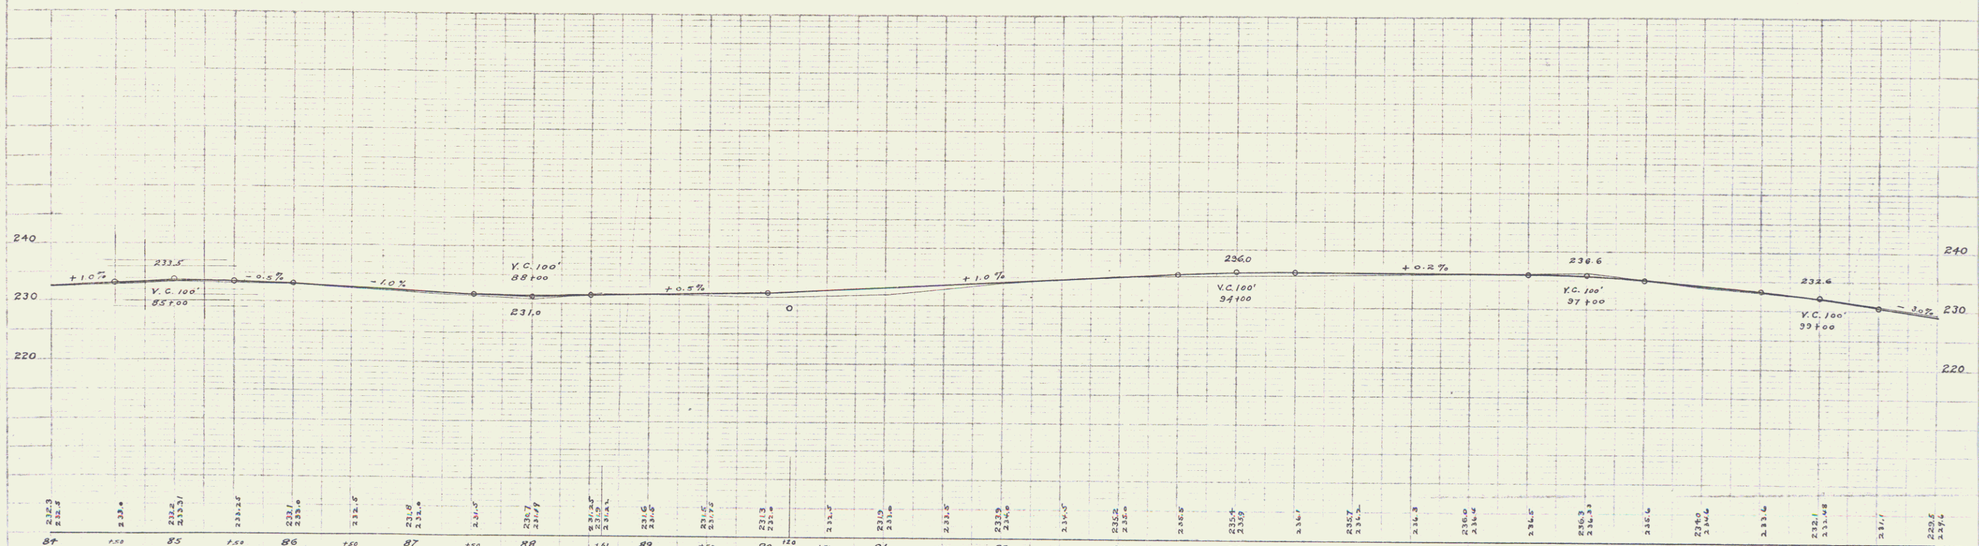

B.M. #9 Spike in Elm, Right of 86+30 Elev. 234.43

B.M. #10 N.W. Cor. Yellow House Right of 97+80 Elev. 236.51

Series E No. 60.A

Sheet 18 of 23

W.E. Walker 8/22
C.E. Field 2/23

W.E. Walker 8/22
B.M. Hayward 2/24