FED. ROAD DIST. NO.	STATE	FISCAL YEAR	SHEET NO.
9	Vt.	60B 1928	11

CABLE GUARD RAIL REQUIRED

ON LEFT

Sta 134+88 to Sta 135+76 Length 88 ft
" 139+56 " " 140+76 " 120 ft.

ON RIGHT

Sta 134+88 to Sta 135+76 Length 88 ft.

NEW CULVERTS REQUIRED

Sta. 135+00 New 36" Reinf Conc Pipe Length 40 ft.
Concrete Class (1:2:4) 4.3 cu yds.
Reinforcing Steel 358 Lbs.

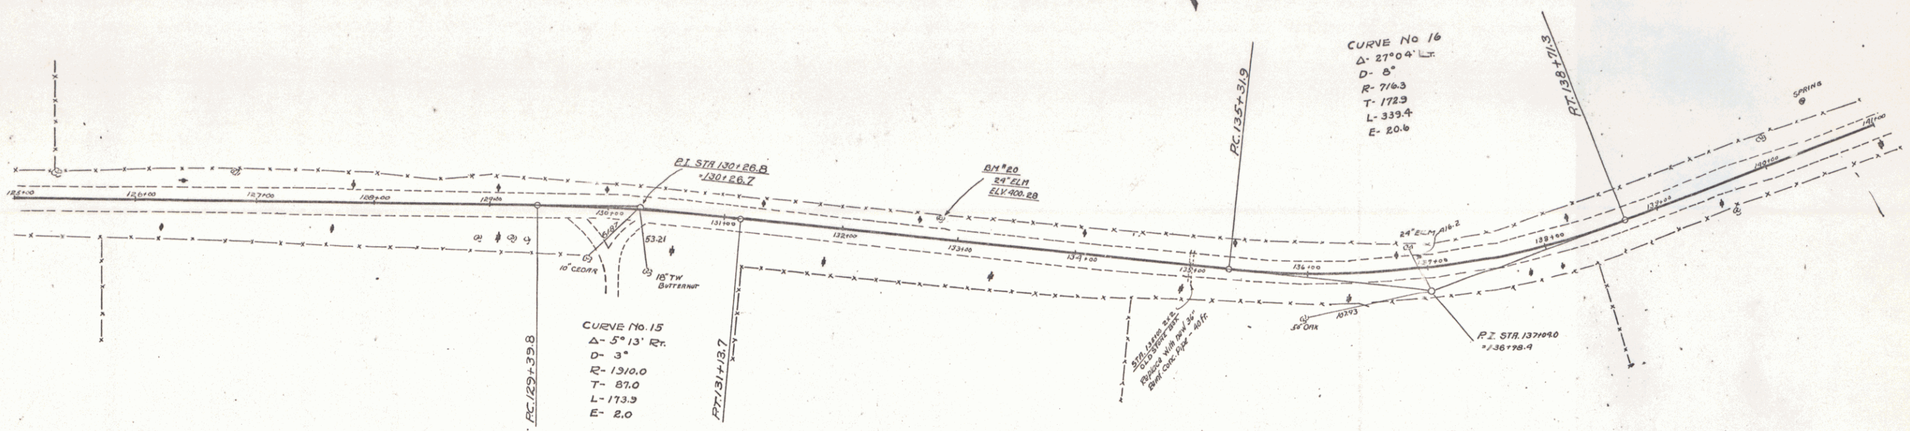

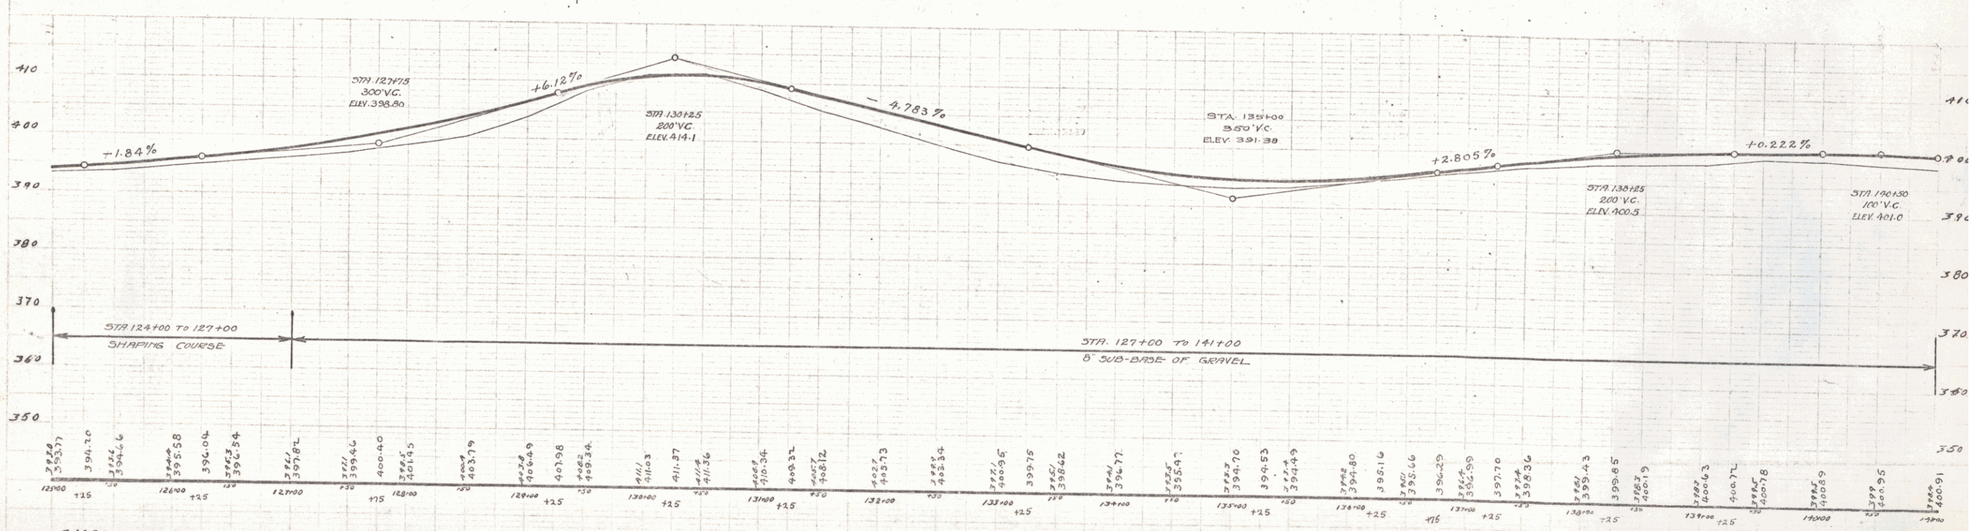

B.M. 20 24" ELM Lt. STA 132+82 ELV. 400.28

SERIES 60-B

Sheet 11 of 15