


WOOD GUIDE POSTS REQUIRED

Station	Left	Right
294+7.5	1	0

Station	Diam	Length	Conc. H. Conc.	Steel	Drop Inlet Crates
487+25	15"	80'	23cy	38"	-
494+75	15"	40'	14cy	12" 116"	1

FLD. ROAD STATE PRM
107-B 1930 10 32

NOTE: STR. #B3150-4951215
Oil treated road to be scarified
and rolled previous to construction of
pavement.
This work to be included in the bid price
for Common Excavation.

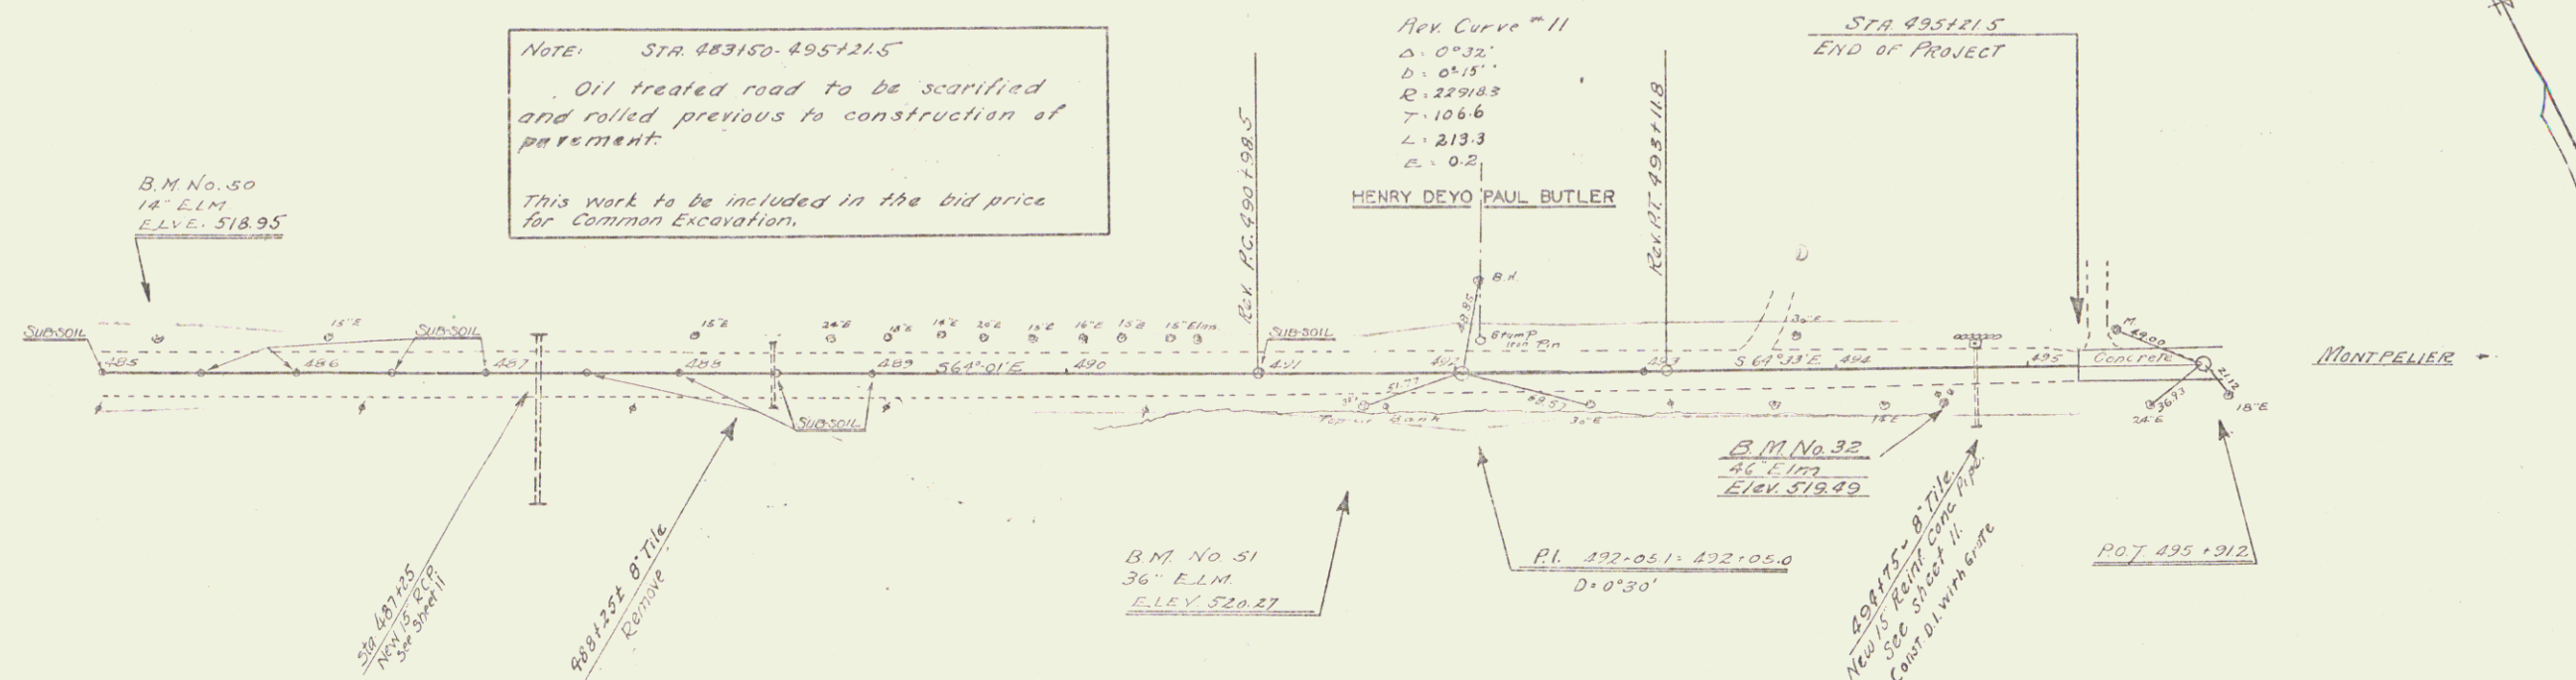

SERIES F No. 1078
SHEET 10 OF 32