FED. ROAD DIST. NO.	STATE	FED. AID PROJ. NO.	FISCAL YEAR	SHEET NO.	TO. SHEET
4	VT	F.R.78	1928	8	77

CABLE GUARD RAIL REQUIRED

	LEFT	RIGHT
STA. 78+00 - 78+20	20 FT.	
STA. 82+88 - 83+12	24	24

NEW CULVERT REQUIRED

STA. 83+00 18" CAST IRON PIPE LENGTH 38.0 FT.
CONCRETE CLASS A (1:2:4) 0.9 CU. YD.
CLASS B (1:2½:3) 1.6 CU. YDS.
REINFORCING STEEL 44.0 LBS.

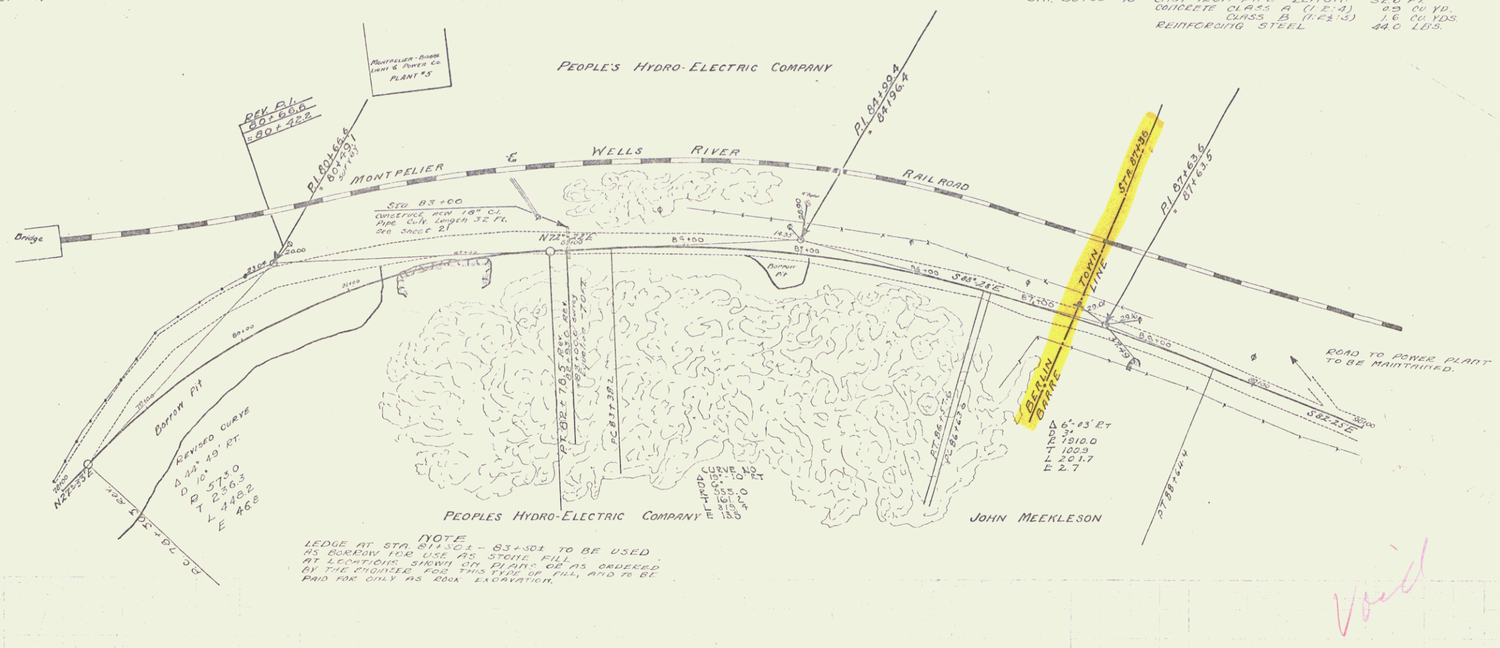

NOTE

LEDGE AT STA. 81+50 C.L. - 83+50 I. TO BE USED AS BOREOW FOR USE AS STONE FILL AT LOCATIONS SHOWN ON PLANS OR AS ORDERED BY THE ENGINEER FOR THIS FILL OR FILL, AND TO BE PAID FOR ONLY AS ROCK EXCAVATION.

Void

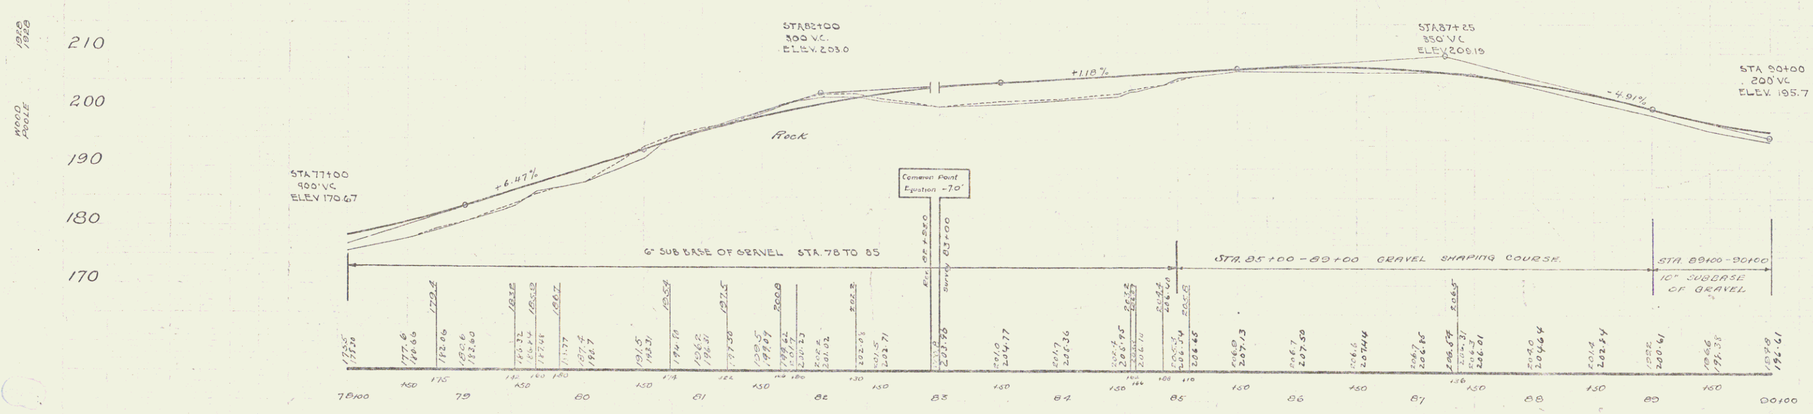

SERIES FR 110.78
SHEET 8 OF 77

6