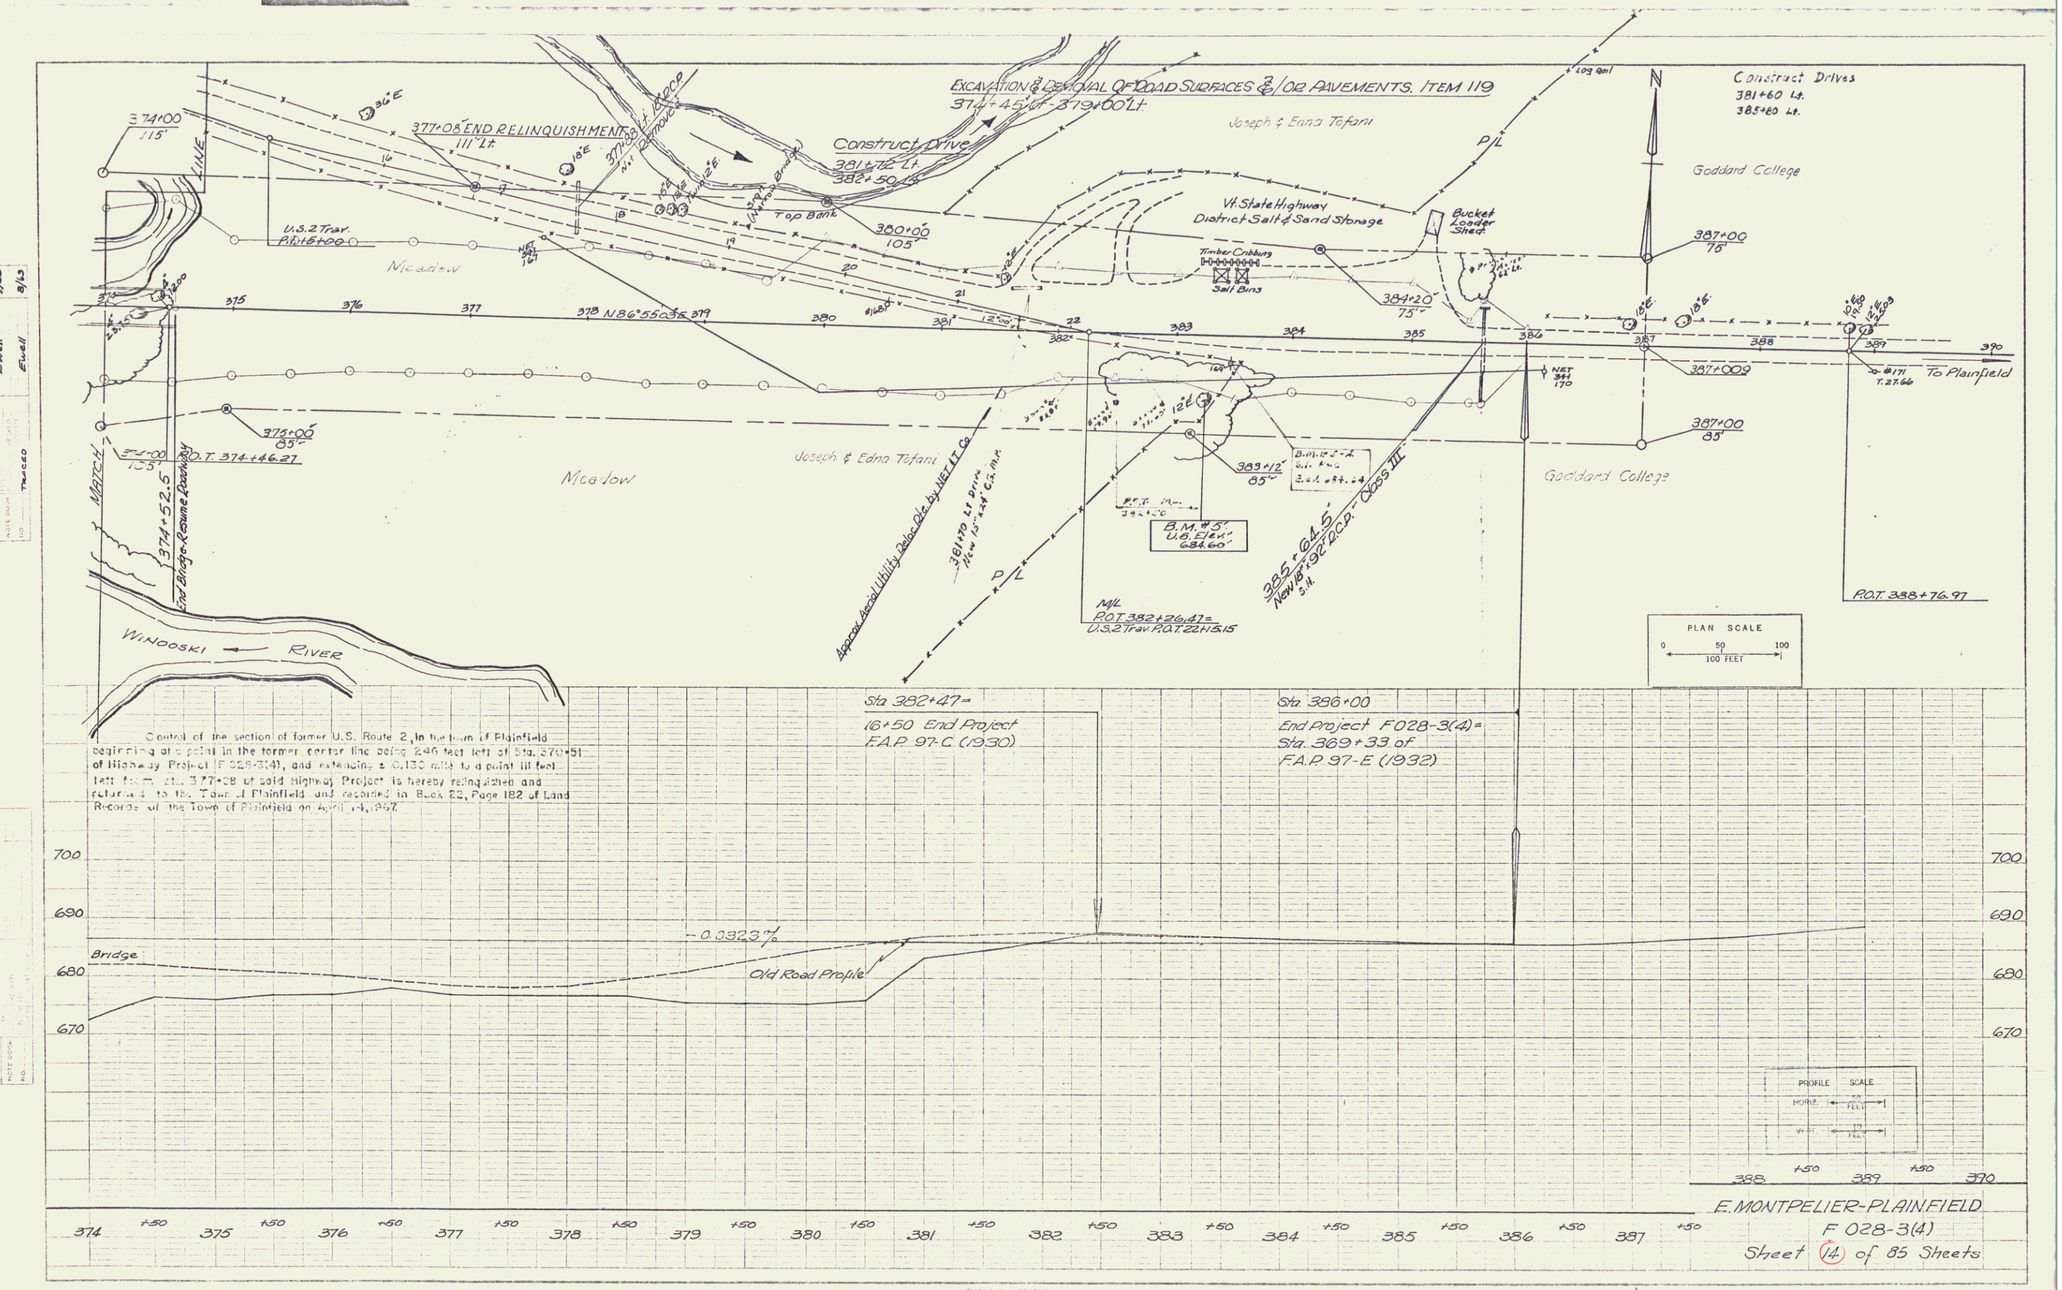
EXCAVATION & REMOVAL OF ROAD SURFACES &/OR PAVEMENTS. ITEM 119
374+45 Lt. - 379+60 Lt.
Construct Drive
381+72 Lt.
382+50 Lt.
Construct Drives
381+60 Lt.
385+80 Lt.
377+08 END RELINQUISHMENT
111' Lt.
Joseph & Edna Tofani
Goddard College
Vt. State Highway
District Salt & Sand Storage
Bucket Loader Shed
Timber Cribbing
Salt Bins
Top Bank
Meadow
U.S. 2 Trav.
P.O.T. 374+46.27
374+52.5
End Bridge-Resume Roadway
WINOOSKI RIVER
To Plainfield
Approx. Aerial Utility Poles Old by NET & Co.
381+70 Lt. Drive
New 15" x 44' C.S.P.
B.M. #5'
U.S. Elev.
684.60'
M/L
P.O.T. 382+26.47 =
U.S. 2 Trav. P.O.T. 22+15.15
385+64.5'
New 18" x 92' C.S.P. - Cross III
P.O.T. 388+76.97
PLAN SCALE
0 50 100
100 FEET
Sta. 382+47 =
16+50 End Project
F.A.P. 97-C (1930)
Sta. 386+00
End Project F028-3(4) =
Sta. 369+33 of
F.A.P. 97-E (1932)
Control of the section of former U.S. Route 2, in the town of Plainfield beginning at a point in the former center line being 246 feet left of Sta. 370+51 of Highway Project (F 028-3(4)), and extending ± 0.130 mile to a point 111 feet left from sta. 377+08 of said Highway Project is hereby relinquished and returned to the Town of Plainfield and recorded in Book 22, Page 182 of Land Records of the Town of Plainfield on April 14, 1967.
-0.0323%
Bridge
Old Road Profile
PROFILE SCALE
HORIZ. 50 FEET
VERT. 10 FEET
E. MONTPELIER-PLAINFIELD
F 028-3(4)
Sheet 14 of 85 Sheets

8