FED. ROAD DIST. NO.	STATE	FED. AID PROJ. NO.	ISC & E.H.	SHEET NO.	TOTAL SHEETS
9	VT.	95 A	1927	16	58

WOOD GUARD RAIL REQUIRED

STA. 193+92 TO 194+16	LENGTH (LEFT)	24 Ft.	
STA. 197+80 " 198+04	"	24 Ft.	
STA. 202+47 " 202+71	"	24 Ft.	
STA. 189+00 " 189+12 (RIGHT)	"	12 Ft.	→ 84 Ft.
STA. 193+36 TO 194+16	LENGTH	80 Ft.	
STA. 197+56 " 197+80	"	24 Ft.	
STA. 202+55 " 202+79		24 Ft.	→ 128 Ft.

TOTAL THIS SHEET 212 Ft.

CABLE GUARD RAIL REQUIRED

STA. 189+00 TO 191+68 — LENGTH 268 Ft. (RIGHT)

NEW CULVERTS REQUIRED

STA. 194+00 — 15" REINFORCED CONCRETE OR CAST IRON PIPE CULVERT – LENGTH 36 Ft.
CONCRETE CLASS B (1-2½-3) 2.1 Cu. Yds.
REINFORCING STEEL 33 Lbs.

STA. 197+80 — 15" REINFORCED CONCRETE OR CAST IRON PIPE CULVERT – LENGTH 44 Ft.
CONCRETE CLASS B (1-2½-5) 2.7 Cu. Yds.
REINFORCING STEEL 33 Lbs.

STA. 204+63 — 18" REINFORCED CONCRETE OR CAST IRON PIPE CULVERT – LENGTH 36 Ft.
CONCRETE CLASS B (1-2½-5) 27 Cu. Yds.
REINFORCING STEEL 33 Lbs.

NEW CULVERTS REQUIRED FOR DRIVEWAYS

STA. 198+50 ± 12" CORRUGATED IRON PIPE CULVERT LENGTH 22 Ft. (ON RIGHT)

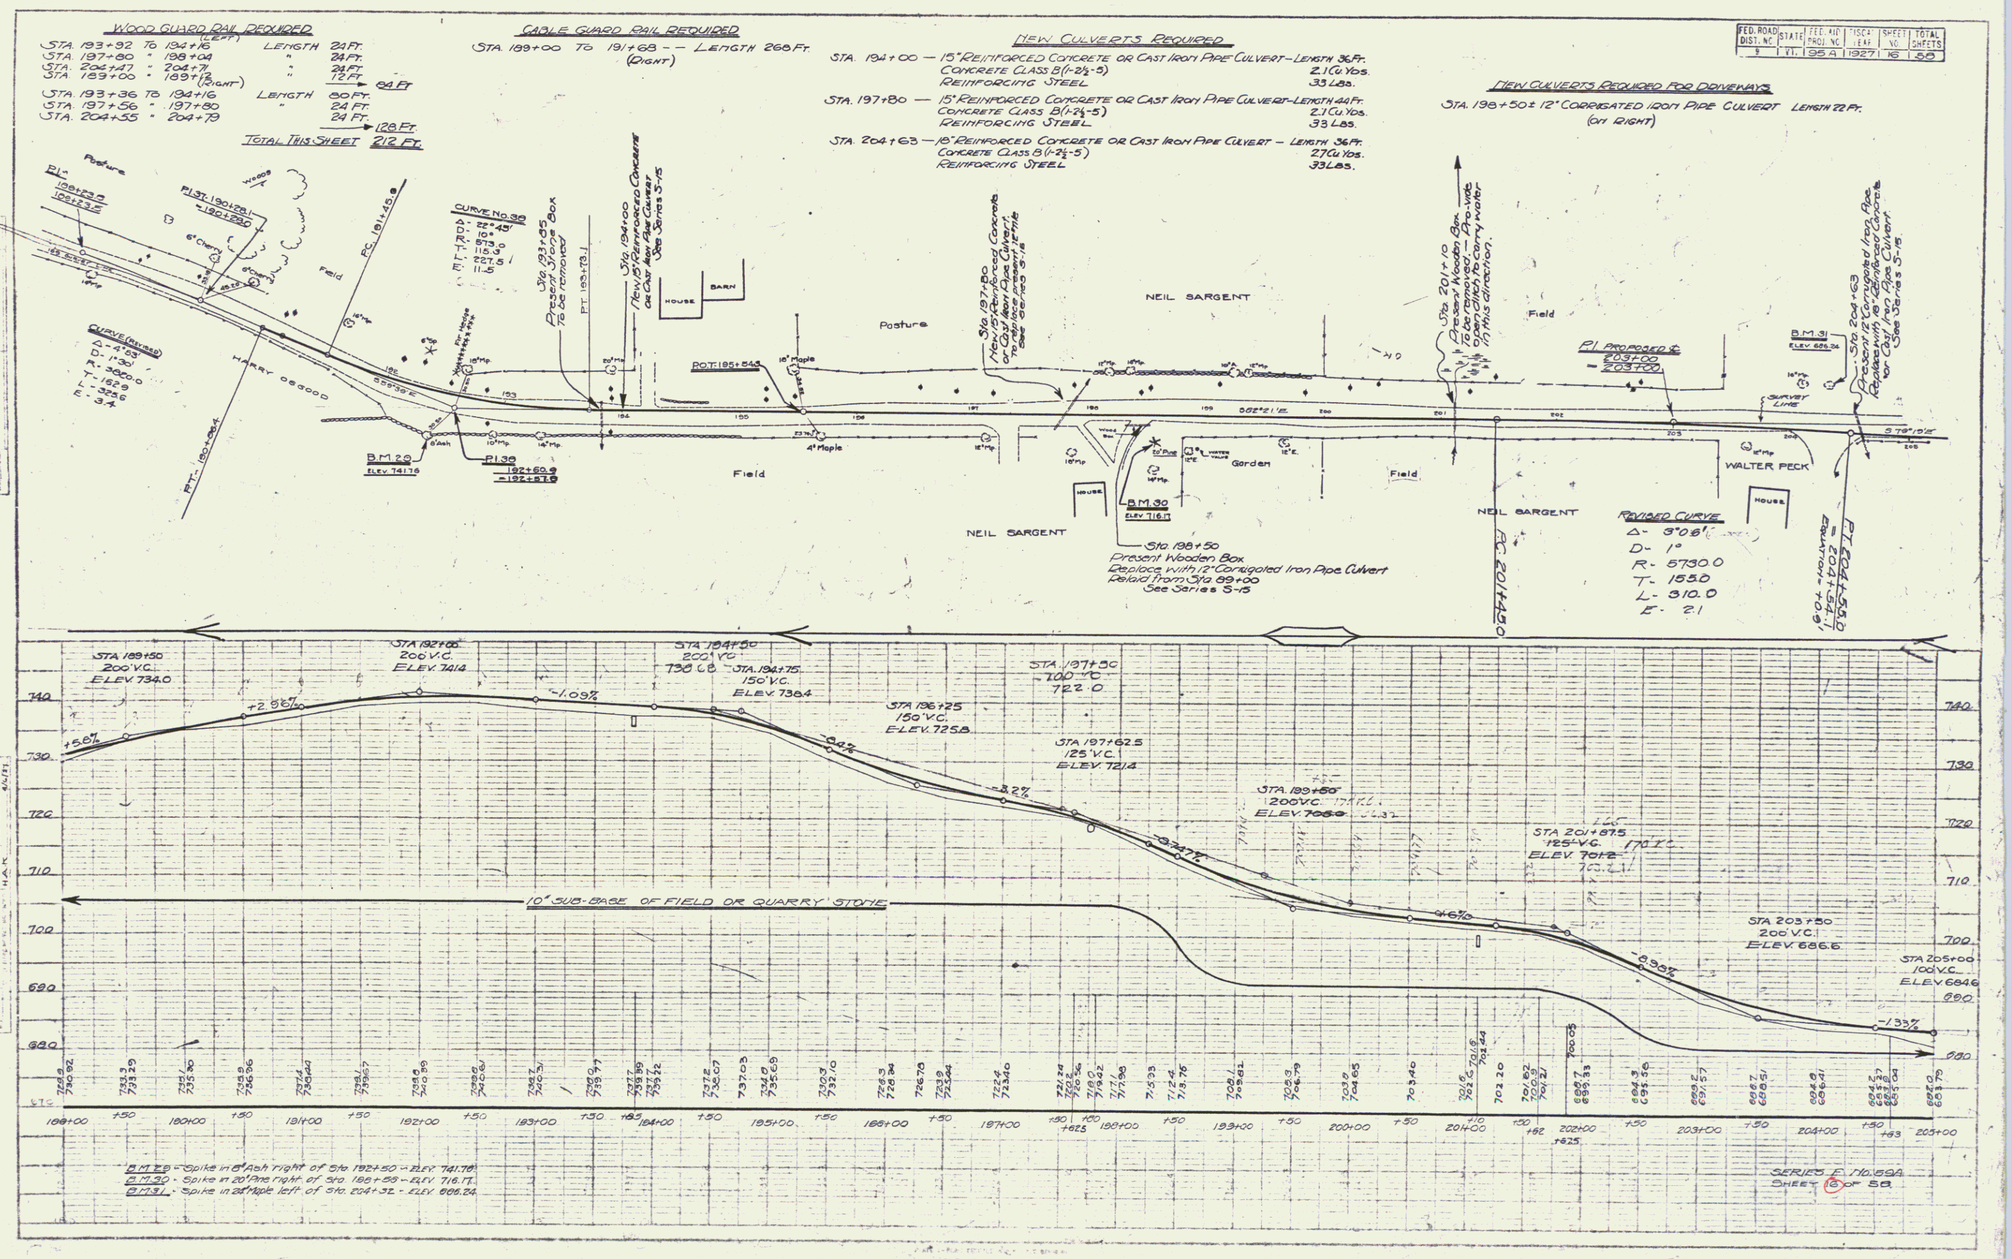

SERIES E-10.594
SHEET 16 OF 58

15