SHEET NO. 1 TITLE SHEET

STATE OF VERMONT
DEPARTMENT OF HIGHWAYS

PROPOSED IMPROVEMENT

TOWN OF ST. JOHNSBURY

COUNTY OF CALEDONIA

U.S. ROUTE 2

R.O.W. PLANS

LENGTH OF ROADWAY = 3,029 FEET = 0.574 MILES
LENGTH OF PROJECT = 3,071 FEET = 0.5816 MILES

Pin # 99R134

2/3/00 TC

POOR ORIGINAL COPY

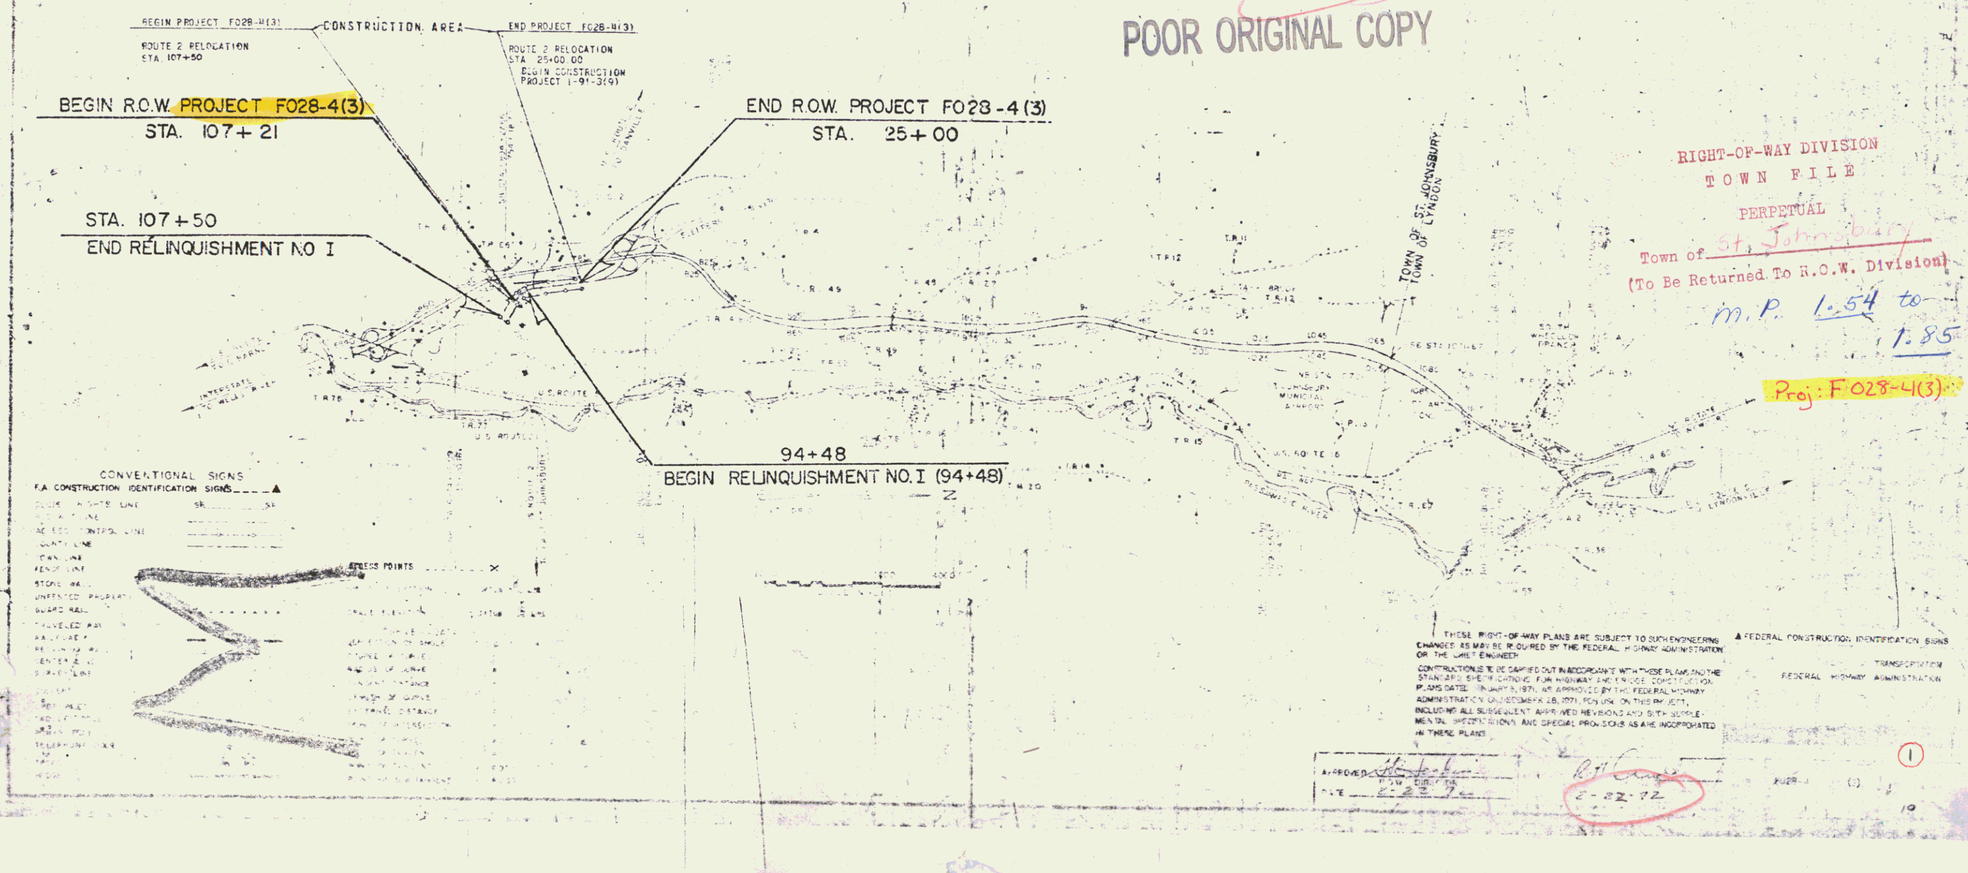

THESE RIGHT-OF-WAY PLANS ARE SUBJECT TO SUCH ENGINEERING CHANGES AS MAY BE REQUIRED BY THE FEDERAL HIGHWAY ADMINISTRATION OR THE UNIT ENGINEER.

CONSTRUCTION IS TO BE CARRIED OUT IN ACCORDANCE WITH THESE PLANS, THE STANDARD SPECIFICATIONS FOR HIGHWAY AND BRIDGE CONSTRUCTION, PLANS DATED JANUARY 1, 1971, AS APPROVED BY THE FEDERAL HIGHWAY ADMINISTRATION DATED DECEMBER 28, 1971, FOR USE ON THIS PROJECT, INCLUDING ALL SUBSEQUENT APPROVED REVISIONS AND SUPPLEMENTAL SPECIFICATIONS AND SPECIAL PROVISIONS AS ARE INCORPORATED IN THESE PLANS.

▲ FEDERAL CONSTRUCTION IDENTIFICATION SIGNS

TRANSPORTATION
FEDERAL HIGHWAY ADMINISTRATION

APPROVED [illegible]
R/W DIRECTOR
DATE 2-22-72

2-22-72

1

RIGHT-OF-WAY DIVISION
TOWN FILE
PERPETUAL
Town of St. Johnsbury
(To Be Returned To R.O.W. Division)

M.P. 1.54 to 1.85

Proj: F028-4(3)