Wood Guard Rail Required		
Culv. Sta.	Left	Right
102+66	24'	24'
108+68	24'	24'

New Cast Iron Pipe Culverts Required					
Station	Diam.	Leng.	Cu. Yd. Conc.	Cu. Yd. Rock	Rein. Steel
102+66	24"	39'	3.2 cy.	–	105 lbs.
108+68	18"	39'	1.8 cy.	–	54 lbs.

New Corrug. Galv. Metal Driveway Pipes Required			
Station	Diam.	Leng.	Cement Rubble Headwall
100+31 Rt.	15"	28'	2.7 cy.

POOR ORIGINAL COPY

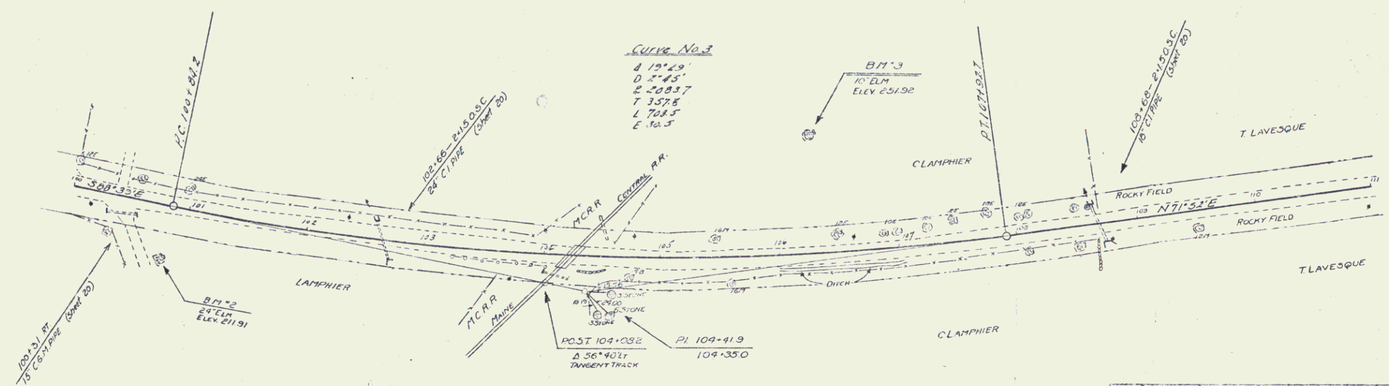

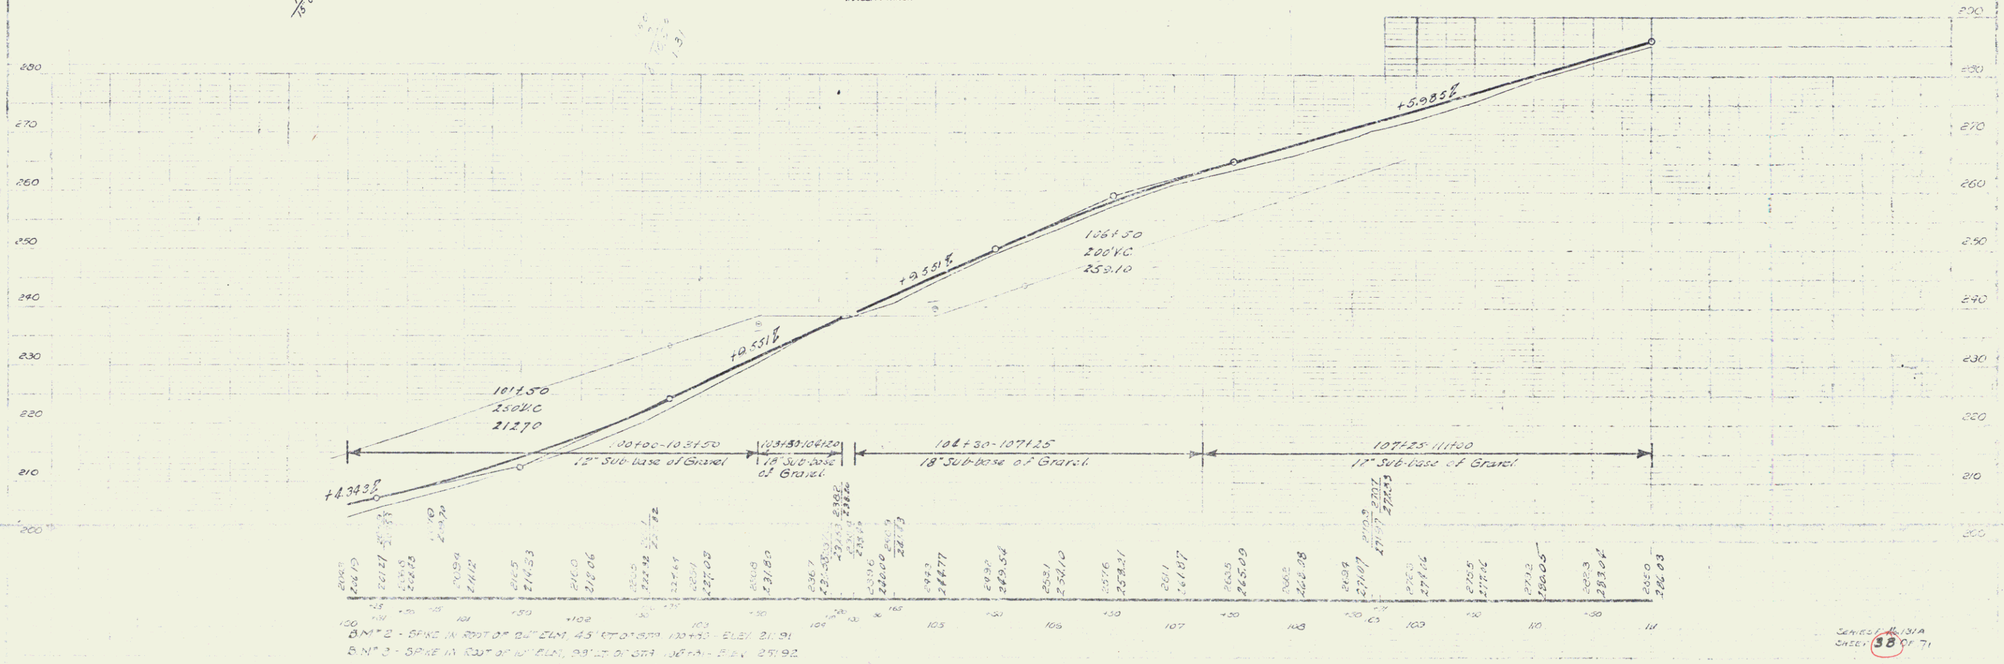

Series 131A
Sheet 38 of 71