SN
131B(2) 1942 10 61

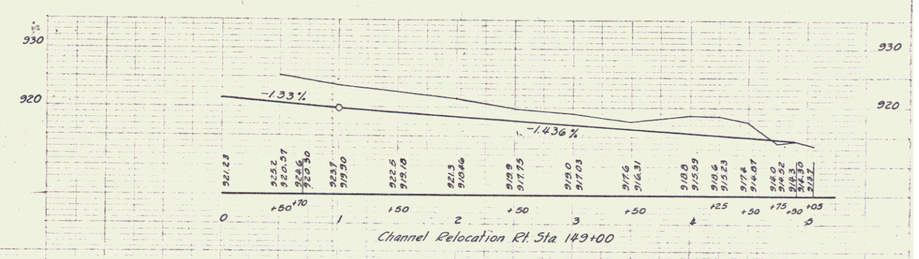

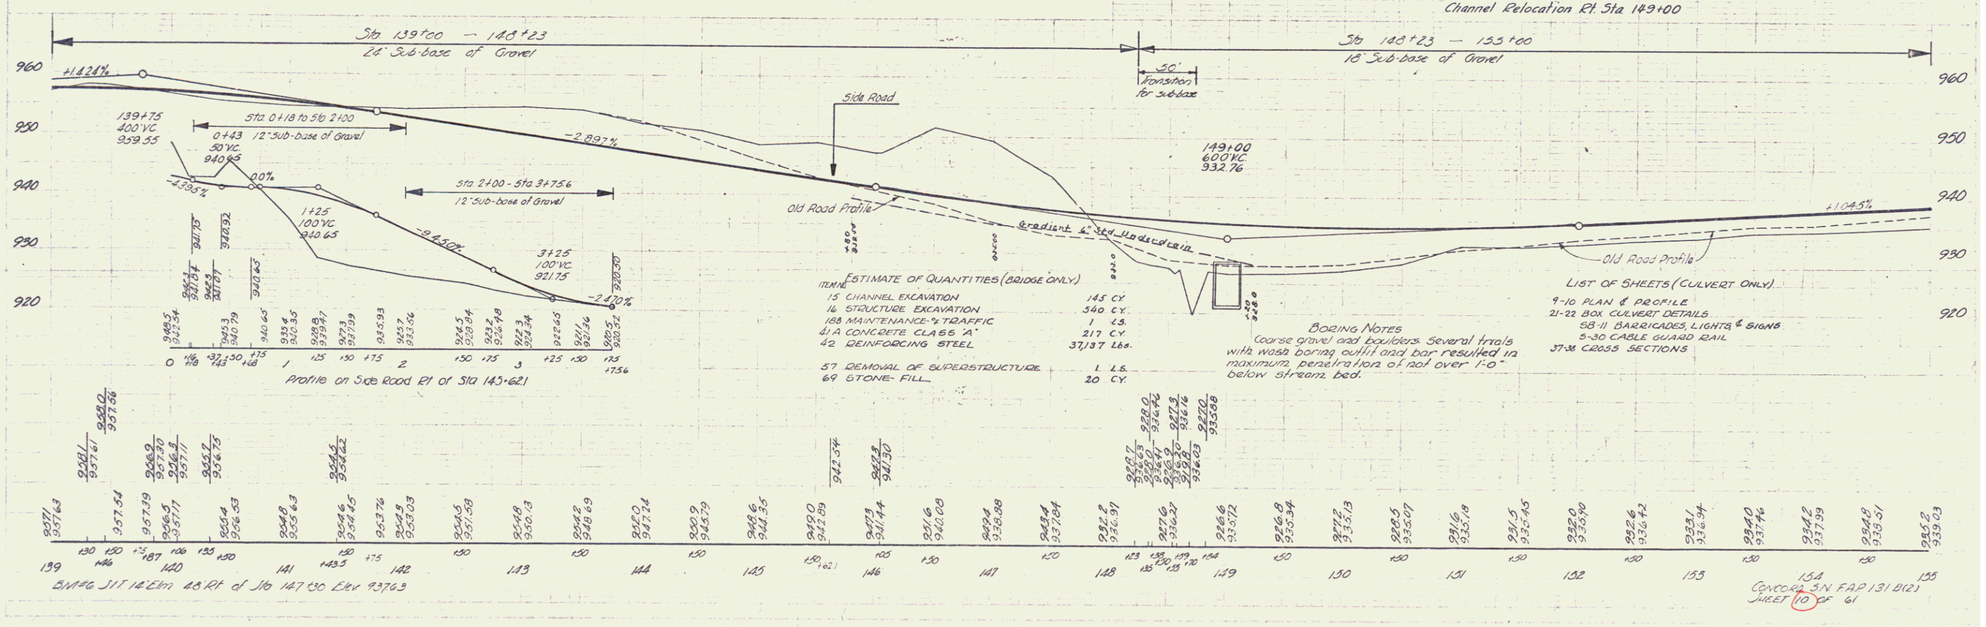

ESTIMATE OF QUANTITIES (BRIDGE ONLY)

ITEM NO.		
15	CHANNEL EXCAVATION	145 C.Y.
16	STRUCTURE EXCAVATION	540 C.Y.
188	MAINTENANCE-% TRAFFIC	1 L.S.
41	A CONCRETE CLASS "A"	217 C.Y.
42	REINFORCING STEEL	37,137 Lbs.
57	REMOVAL OF SUPERSTRUCTURE	1 L.S.
69	STONE-FILL	20 C.Y.

BORING NOTES

Coarse gravel and boulders. Several trials with wash boring outfit and bar resulted in maximum penetration of not over 1'-0" below stream bed.

LIST OF SHEETS (CULVERT ONLY)

9-10 PLAN & PROFILE
21-22 BOX CULVERT DETAILS
58-11 BARRICADES, LIGHTS & SIGNS
5-30 CABLE GUARD RAIL
37-38 CROSS SECTIONS

8