FED. ROAD SYS. NO.	STATE	FED. AID PROJ. NO.	FISCAL YEAR	SHEET NO.	TOTAL SHEETS
9	VT.	30	1921	3	19

GUARD RAIL REQUIRED

ON LEFT

Sta. 1+93 to 2+17 Length 24 FT.
" 7+20 " 7+44 " 24 "

ON RIGHT

Sta. 2+14 to 2+38 Length 24 FT.
" 7+06 " 7+30 " 24 "

TOTAL THIS SHEET 96 FT.

NEW CULVERTS REQUIRED

Sta. 2+16 16" Corr. I.P. 34 FT.
1-2½-5 Concrete 1.5 Cu. Yds.
Sta. 7+25 16" Corr. I.P. 30 FT.
1-2½-5 Concrete 1.5 Cu. Yds.

SUB BASE REQUIRED

Sta. 2+25 to 8+00 Length 575 FT.

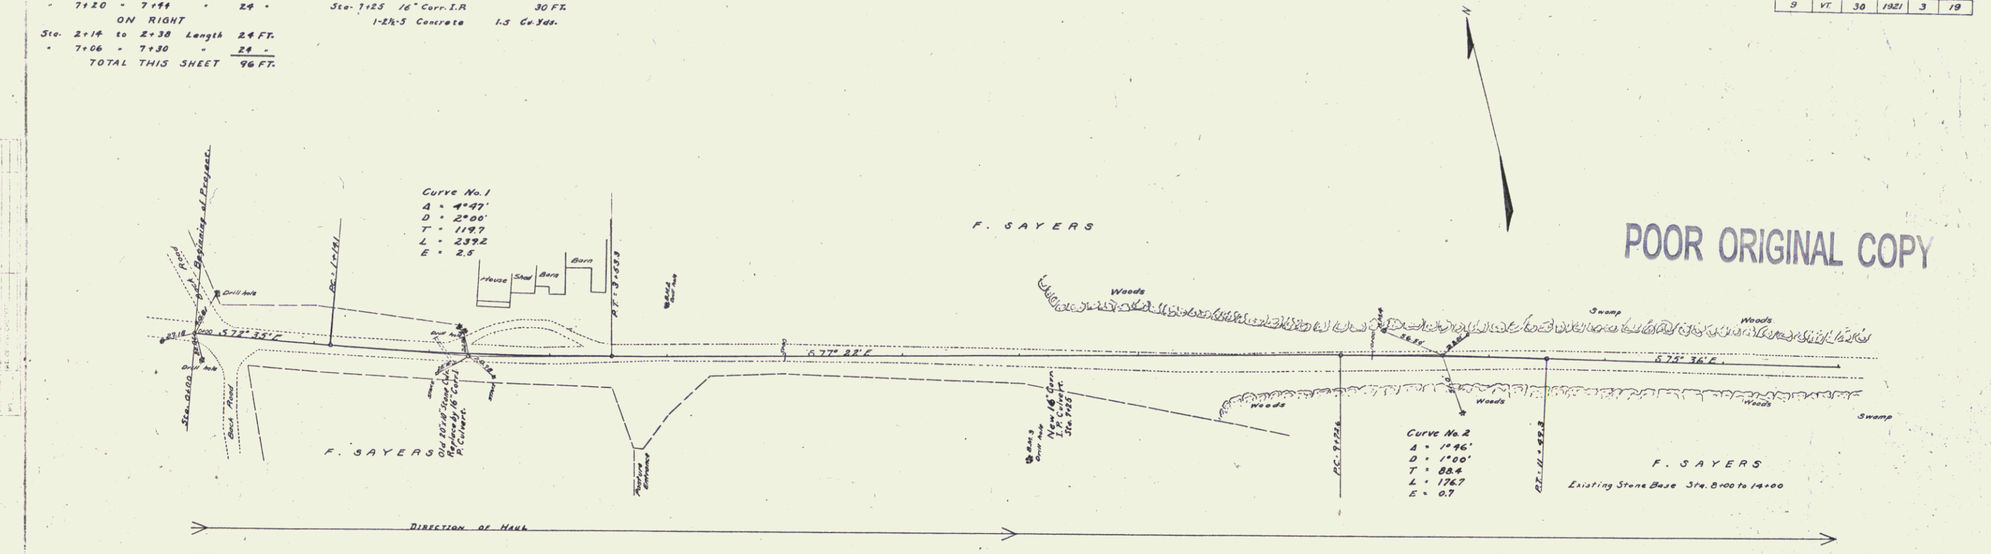

POOR ORIGINAL COPY

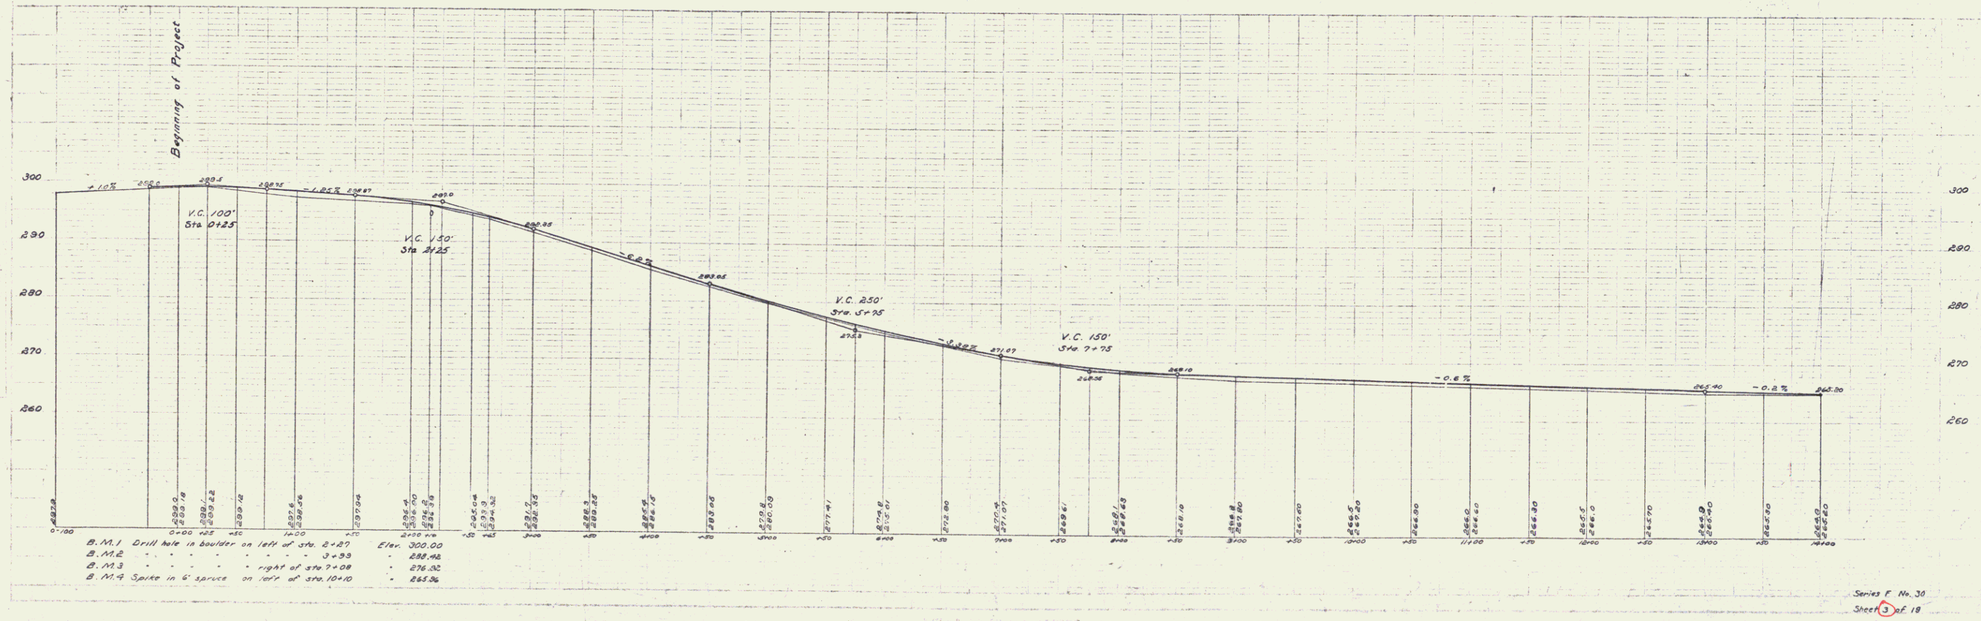

Series F. No. 30
Sheet 3 of 19

2