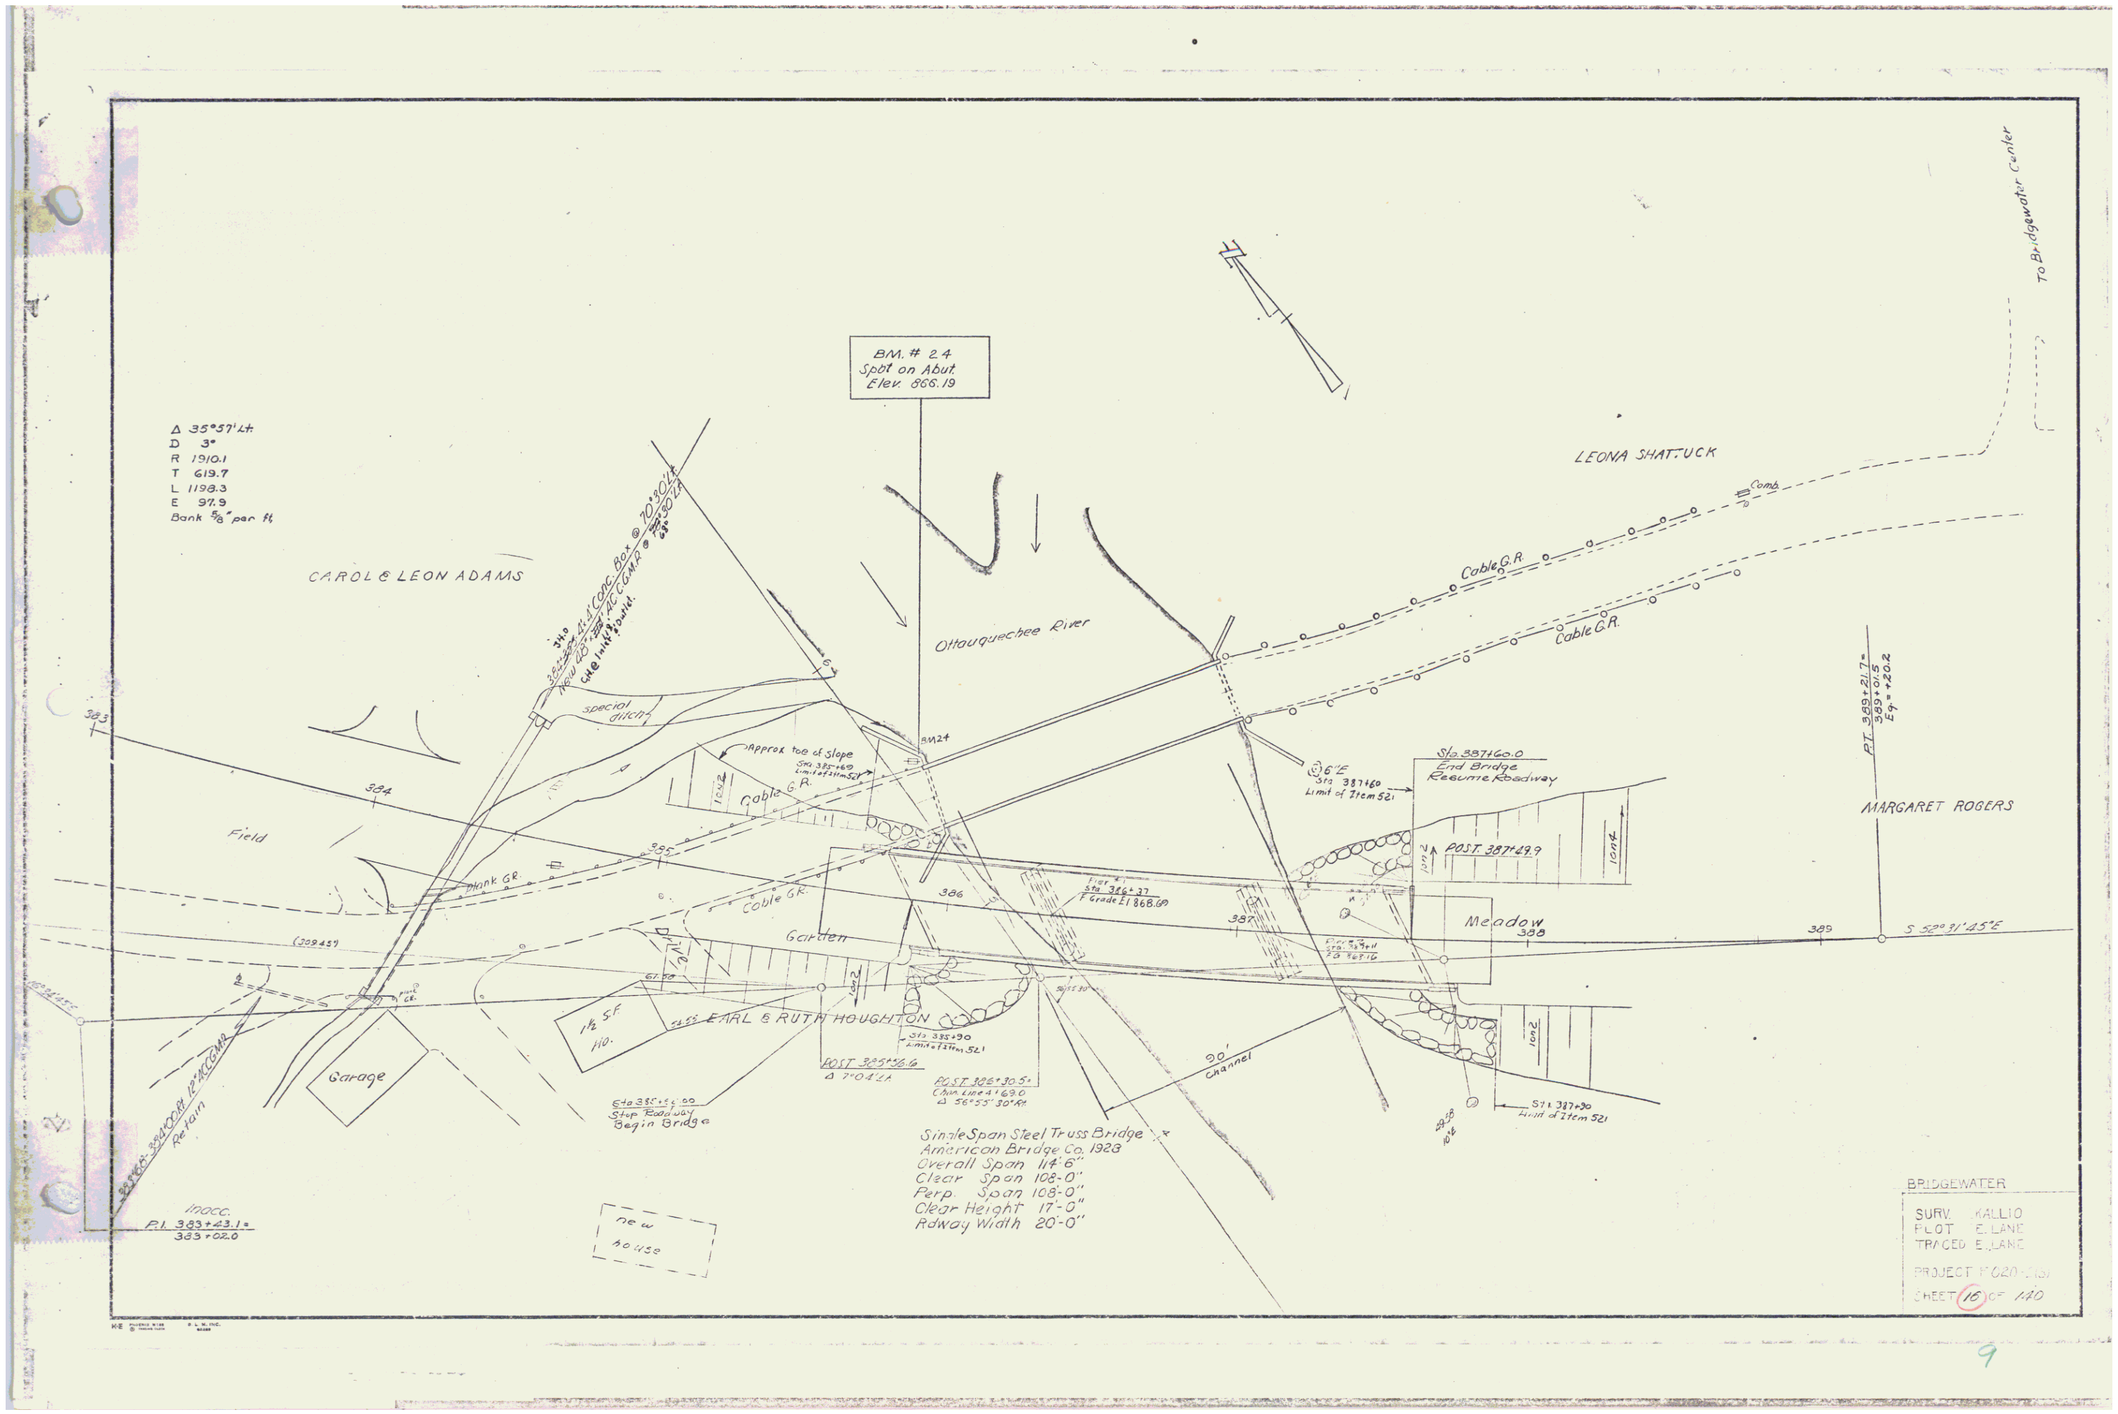
Δ 35°57' Lt.
D 3°
R 1910.1
T 619.7
L 1198.3
E 97.9
Bank 5/8" per ft
BM. # 2.4
Spot on Abut.
Elev. 866.19
To Bridgewater Center
LEONA SHATTUCK
CAROL & LEON ADAMS
Ottauquechee River
Cable G.R.
Comb.
Special Ditch
Approx top of slope
Sta 385+69
Limit of Item 521
Field
Plank G.R.
Garden
Meadow
Garage
EARL & RUTH HOUGHTON
POST 385+56.6
Sta 385+90
Limit of Item 521
POST 385+30.5+
Chin. Line 41.69.0
Δ 56°55' 30" Rt.
Sta 385+60.00
Stop Roadway
Begin Bridge
Sta 386+37
F Grade El 868.60
Sta 387+60.0
End Bridge
Resume Roadway
POST 387+49.9
Sta 387+30
Limit of Item 521
90' Channel
MARGARET ROGERS
P.T. 389+21.7=
389+01.5
Eq. +20.2
S 52°31'45" E
Single Span Steel Truss Bridge
American Bridge Co. 1928
Overall Span 114'-6"
Clear Span 108'-0"
Perp. Span 108'-0"
Clear Height 17'-0"
Rdway Width 20'-0"
new house
P.I. 383+23.1=
383+02.0
BRIDGEWATER
SURV. KALLIO
PLOT E. LANE
TRACED E. LANE
PROJECT F 020-1(5)
SHEET 16 OF 140

9