FED. AID PROJ. Dist. No.	STATE	FED. AID PROJECT NO. PRIM. NO.	YEAR	SHEET NO.	TOTAL SHEETS
9	VT	FRSD 1928		13	48

SECTION: R-11
STA. 16+00 to 26+50

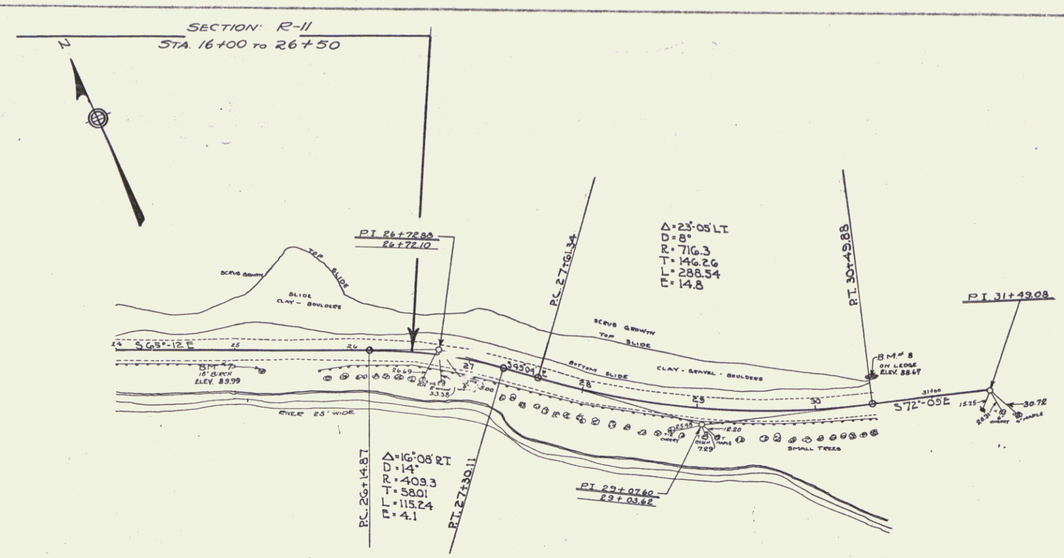

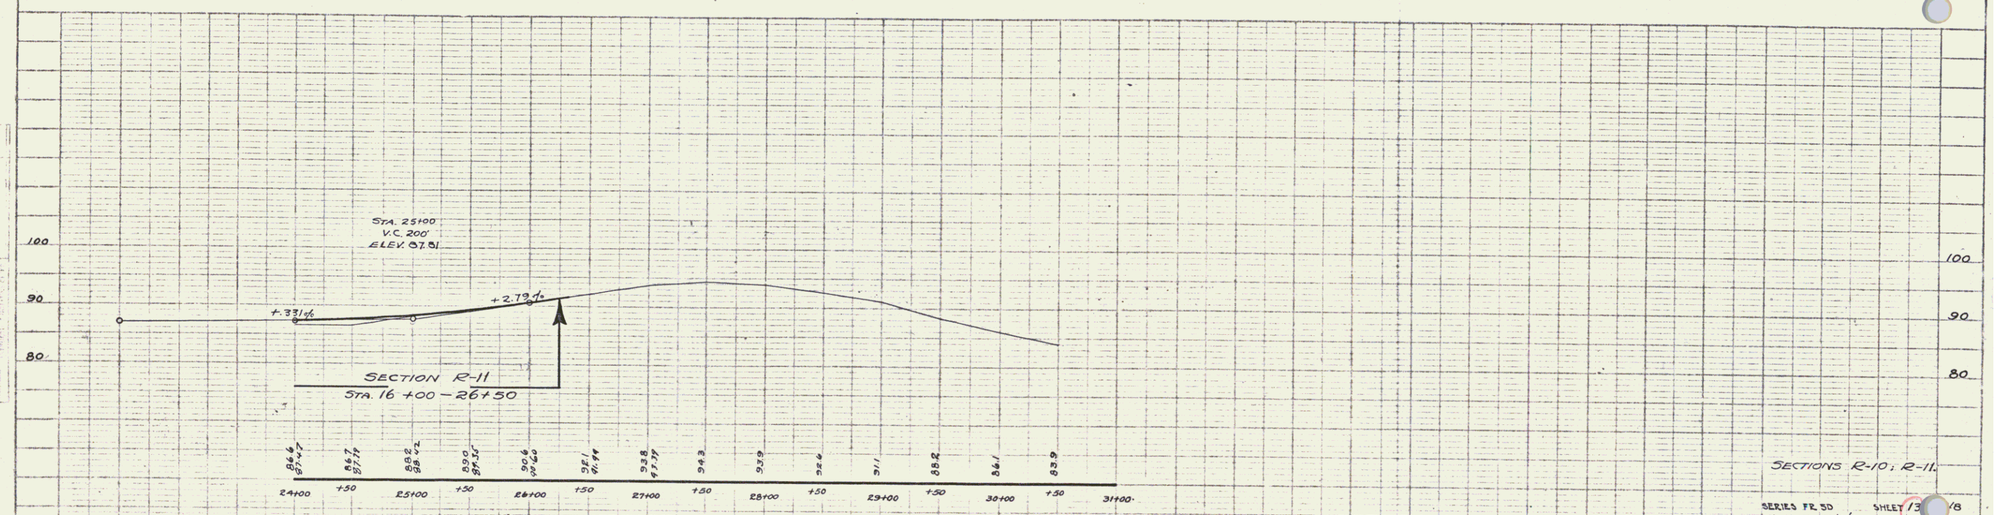

B.M. No. 7 SPIKE IN 16" BIRCH RIGHT OF STA. 25+23 ELEV. 89.99
B.M. No. 8 TOP OF 8 ft. ROCK LEFT OF STA. 30+50 ELEV. 88.67

SECTIONS R-10 : R-11

SERIES FR. SD. , SHEET 13 / 18

PLAN
PROFILE
CROSS SECTIONS
NOTE BOOK
MAPS
PUTNAM
E. FLANAGAN

11