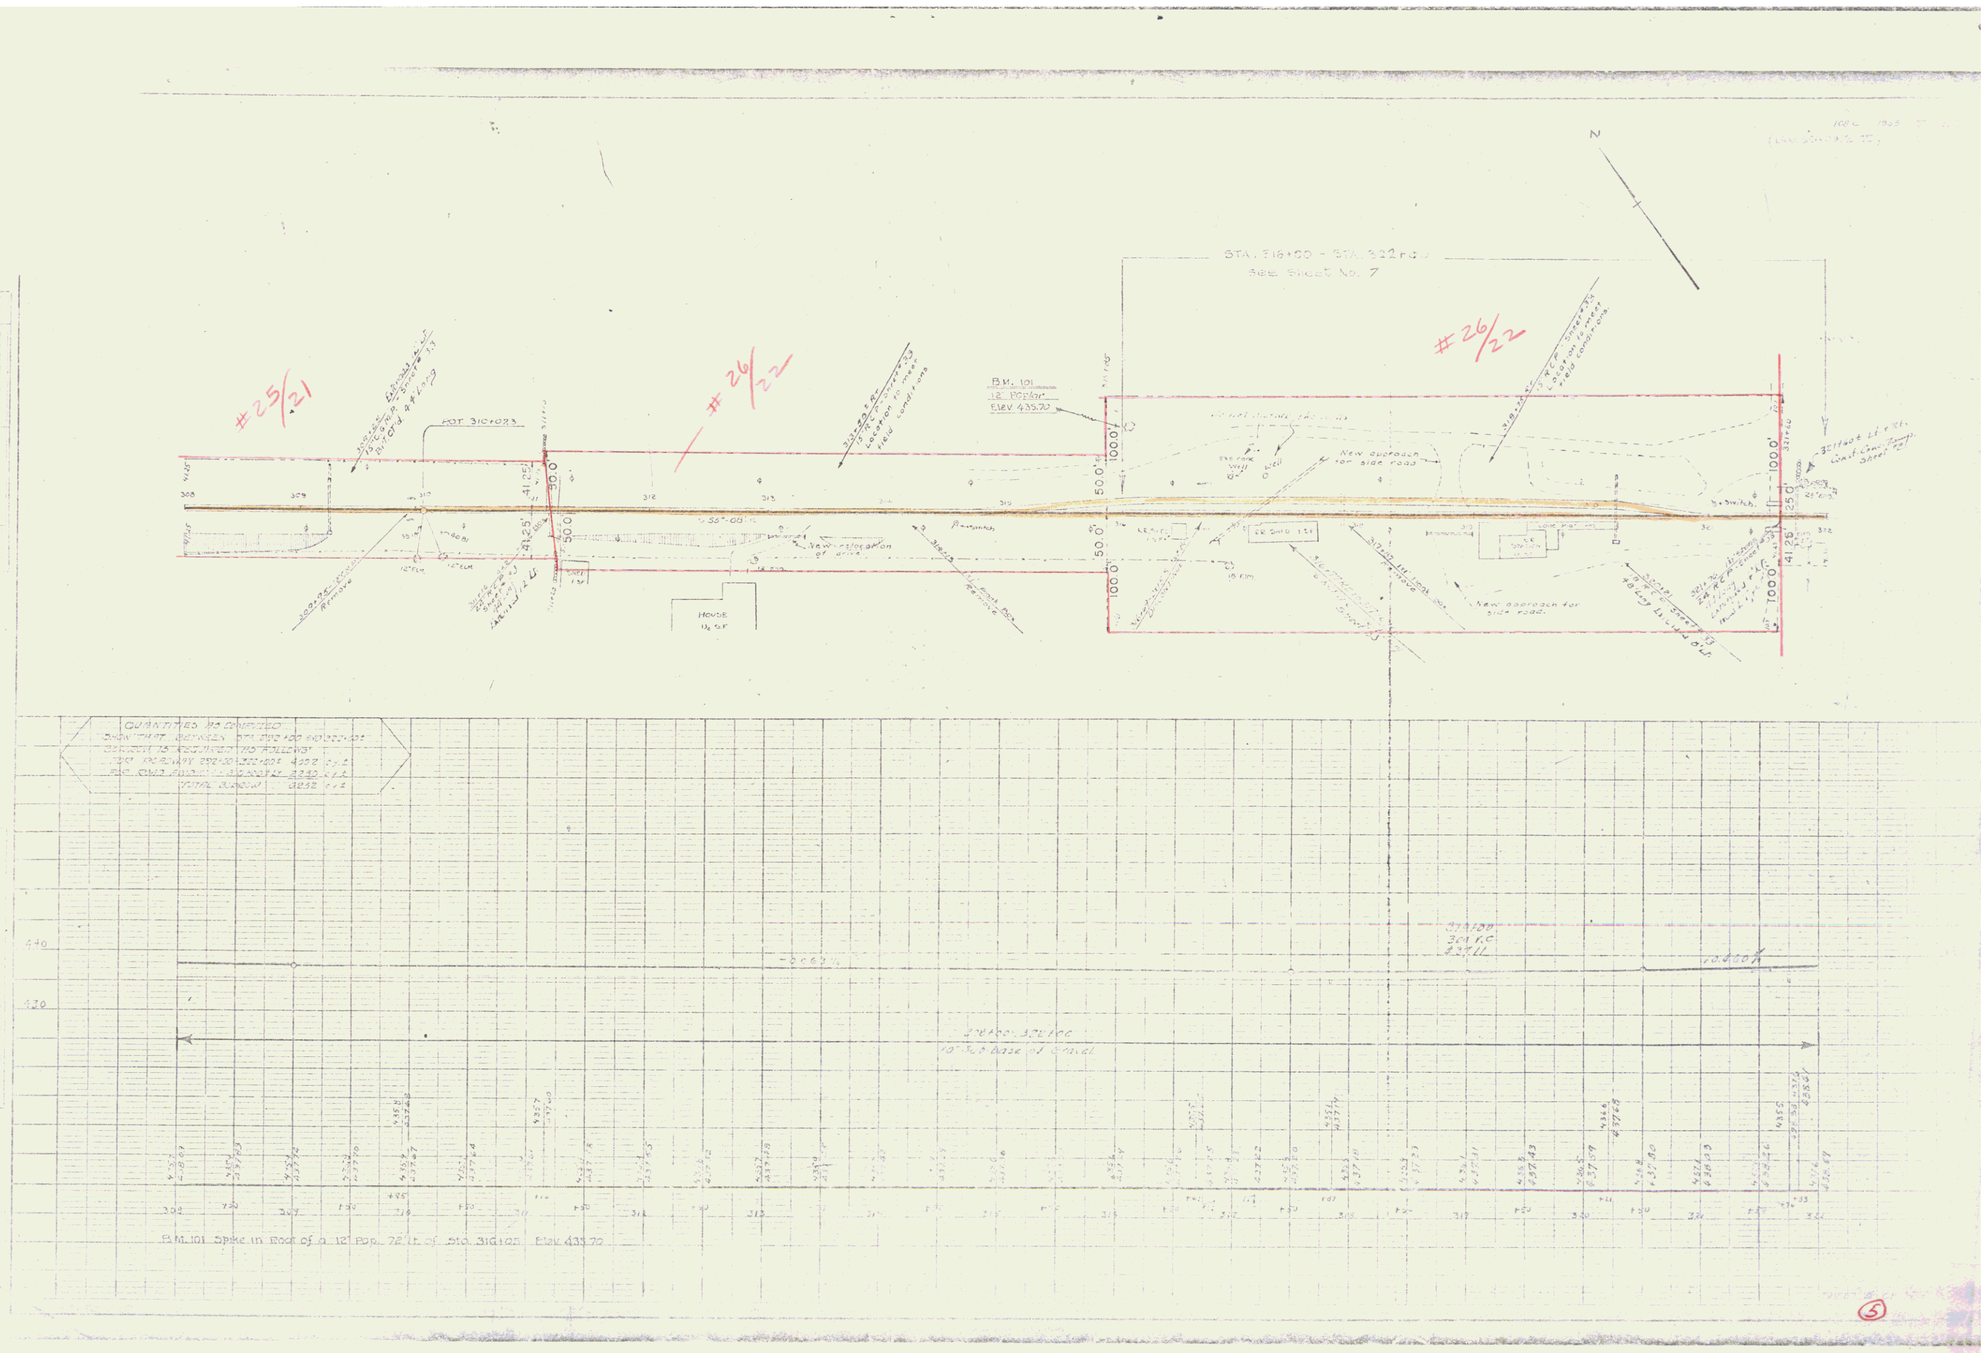
STA. 316+00 - STA. 322+00
See Sheet No. 7
#25/21
#26/22
#26/22
B.M. 101
12" Poplar
Elev. 435.70
New approach for side road
New approach for side road
New relocation of drive
HOUSE
Profile Grade
10' Base of Canal
B.M. 101 Spike in Root of a 12" Pop. 72' Lt. of Sta. 316+00 Elev. 435.70

5

3