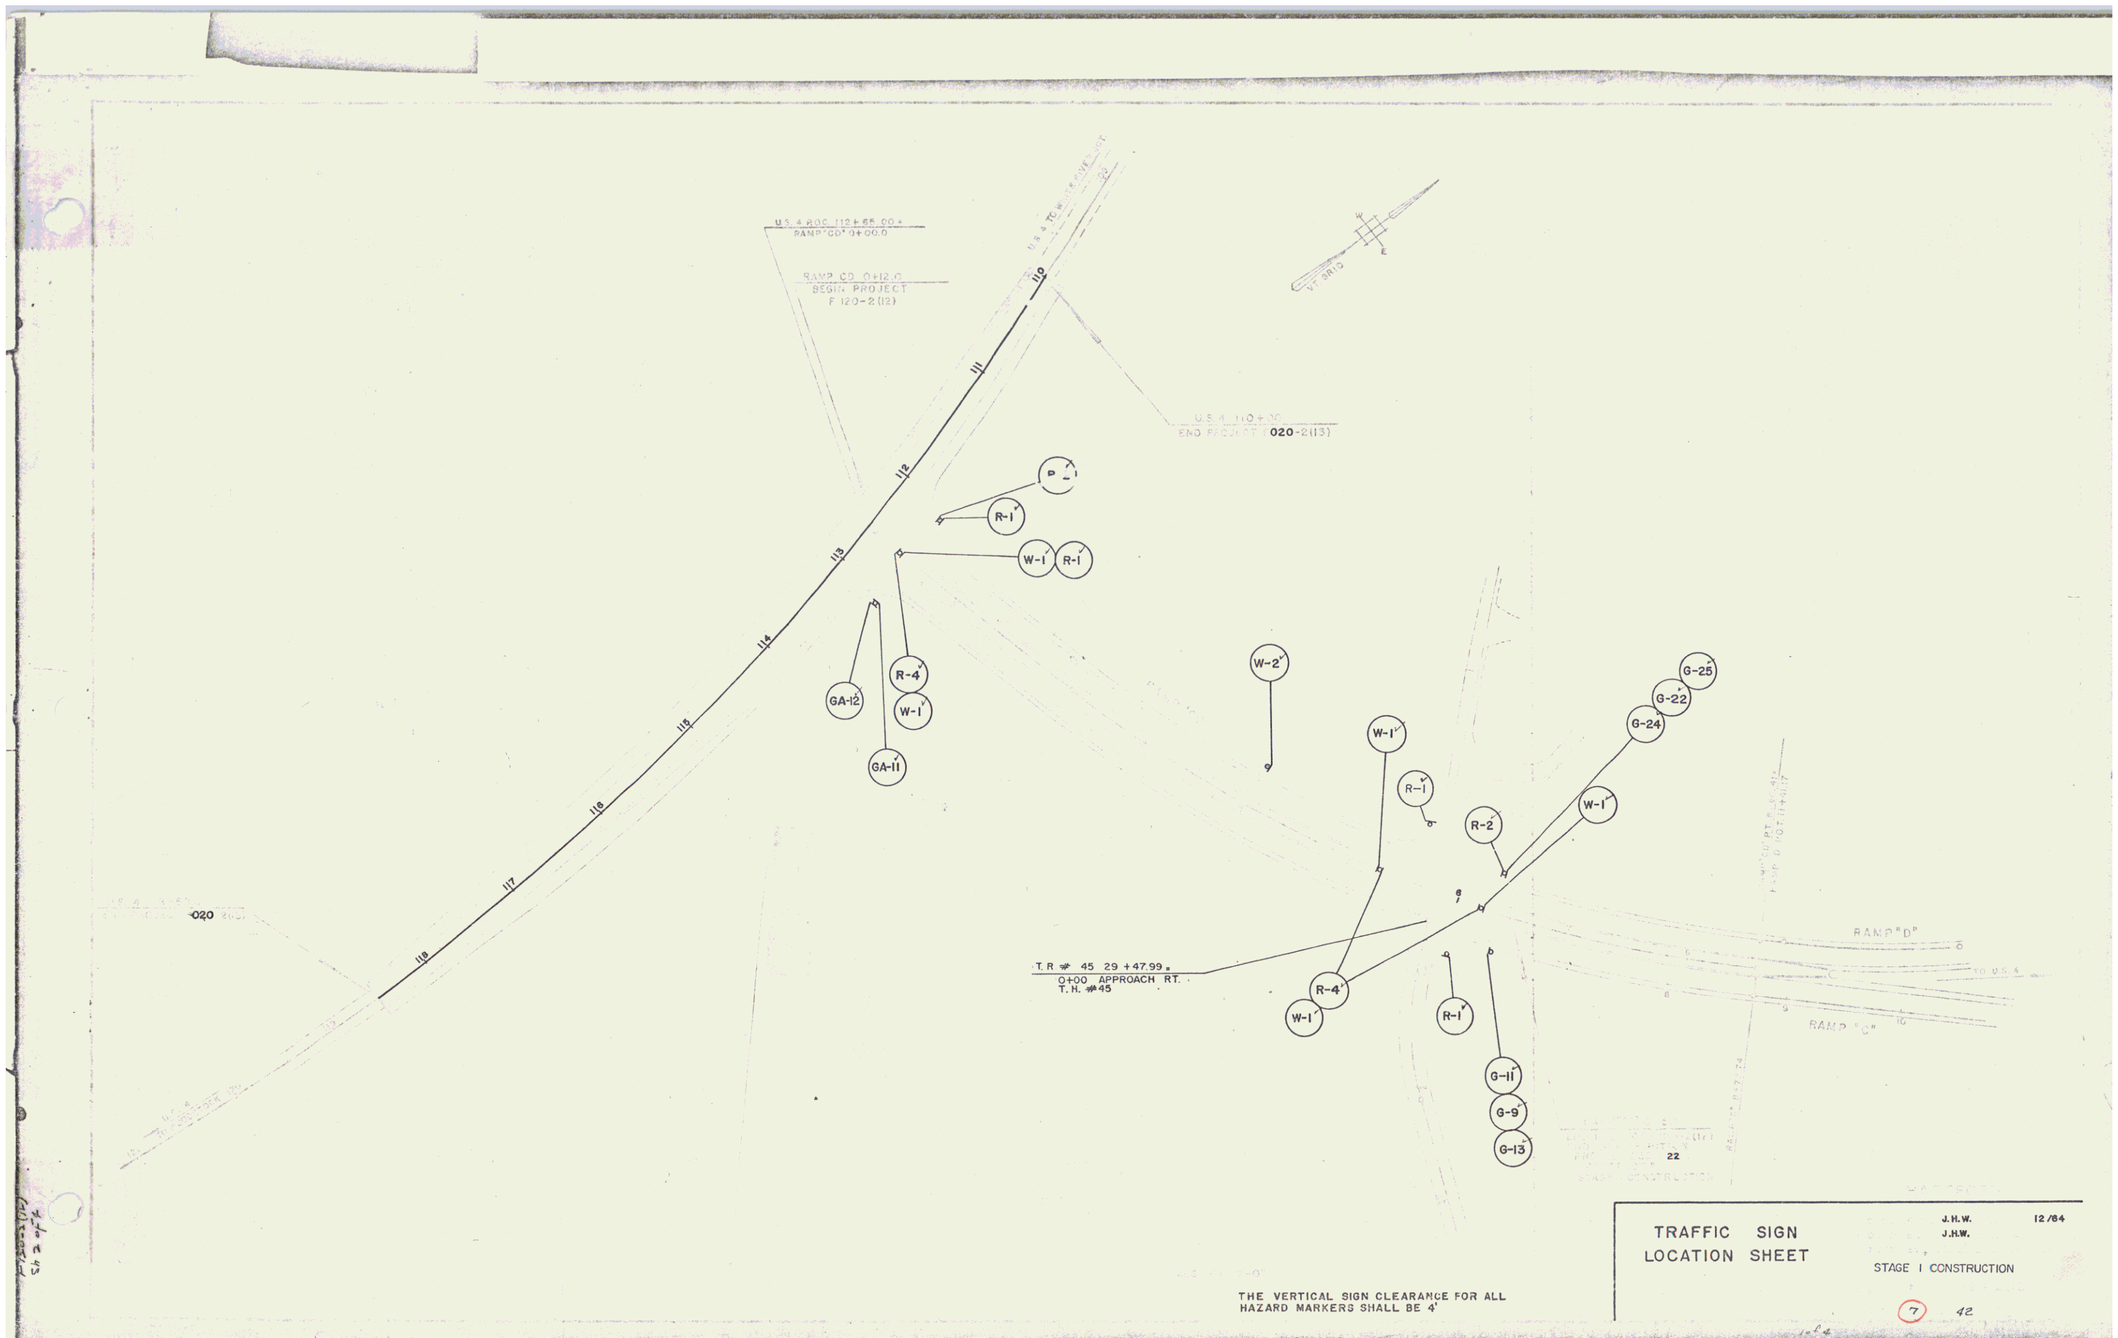

THE VERTICAL SIGN CLEARANCE FOR ALL HAZARD MARKERS SHALL BE 4'

TRAFFIC SIGN LOCATION SHEET	J.H.W. J.H.W.	12/84
	STAGE I CONSTRUCTION	
	7	42

2