GUARD RAIL REQUIRED

ON LEFT

Sta 30+00 to Sta 30+96 Length 96 ft

ON RIGHT

Sta 29+52 to Sta 31+00 " 148 "

TOTAL THIS SHEET 244 "

NEW CULVERTS REQUIRED

Sta 29+31 · 10" Cor. Iron 18 ft Concrete in Headwalls 1 each (1-24)

" 30+11 · 12" " " 18 " " " " 1 " "

FED. ROAD DIST. NO.	STATE	FED. AID PROJ. NO.	FISCAL YEAR	SHEET NO.	TOTAL SHEETS
9	VT	10	1917-18	4	50

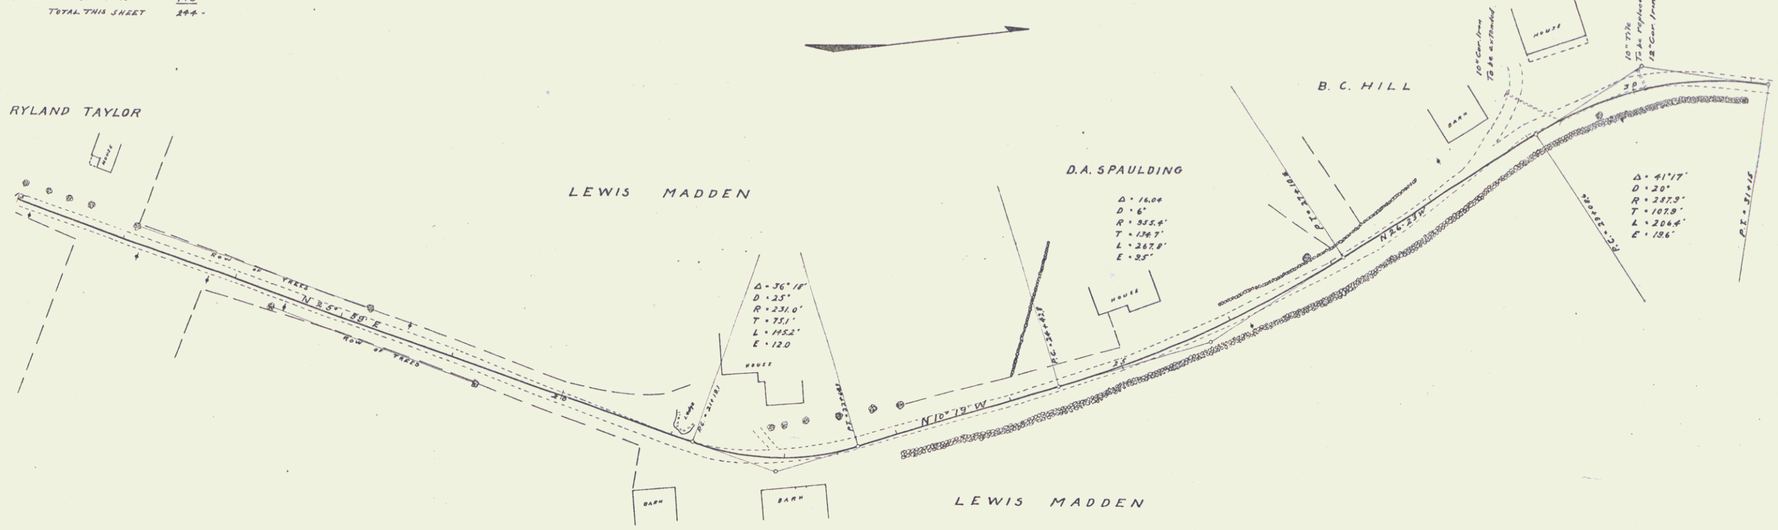

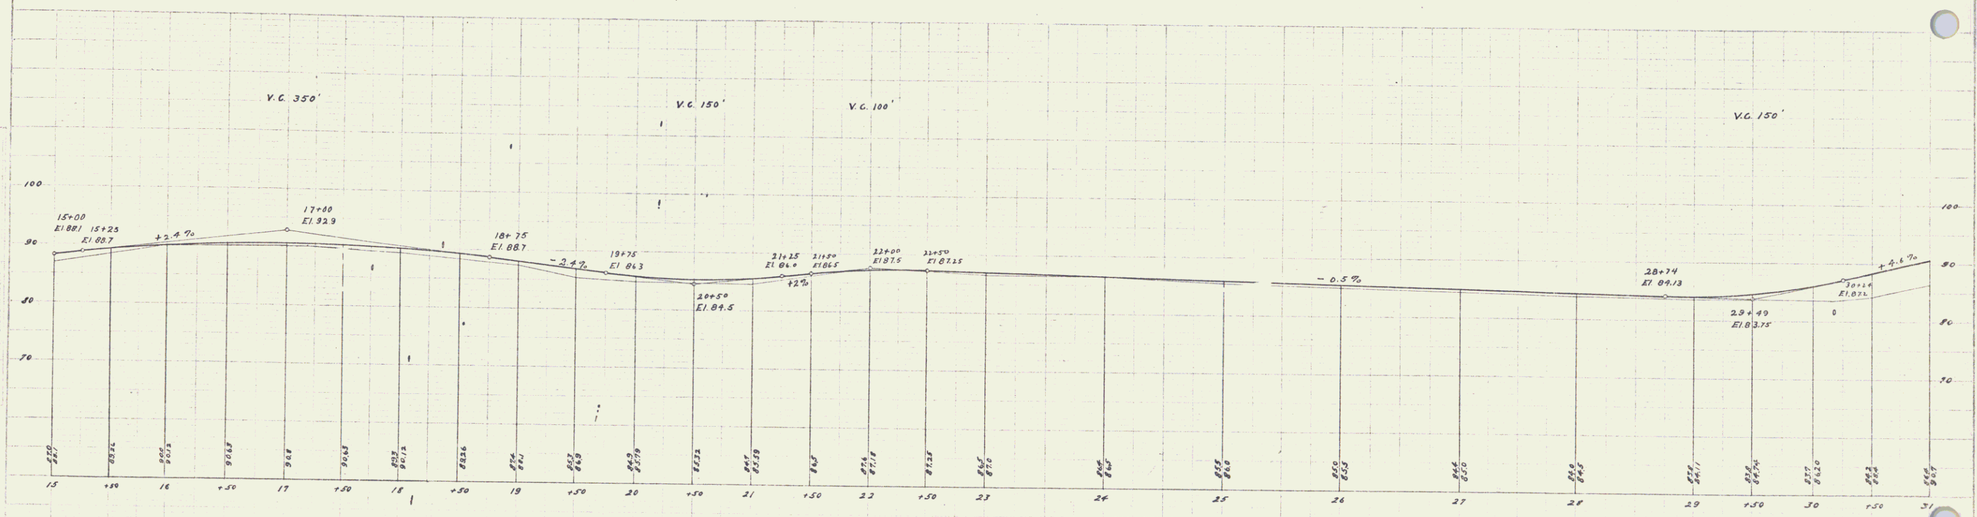

B.M. - Stone, sill line, S Wy. cor. of barn near Sta 21+54 El. 86.43

B.M. - S Ely. cor. of Top Cement Step - Mills house El. 86.50

Series I Dark Field
Sheet 4 of 50