FED. ROAD DIST. NO.	STATE	FED. AID PROJ. NO.	FISCAL YEAR	SHEET NO.	TOTAL SHEETS
9	VT	10	1948-49	6	53

GUARD RAIL REQUIRED

ON LEFT

Sta. 51+64 to 53+40	Length	176 ft
" 54+56 " 61+82	"	736 "
ON RIGHT		
Sta. 54+83 to 55+07	"	24 "
TOTAL THIS SHEET		936 "

NEW CULVERTS REQUIRED

Sta. 54+35 10" Cor. Iron 30 ft Concrete inlet headwall 1 cu.yd. (r-c-4)

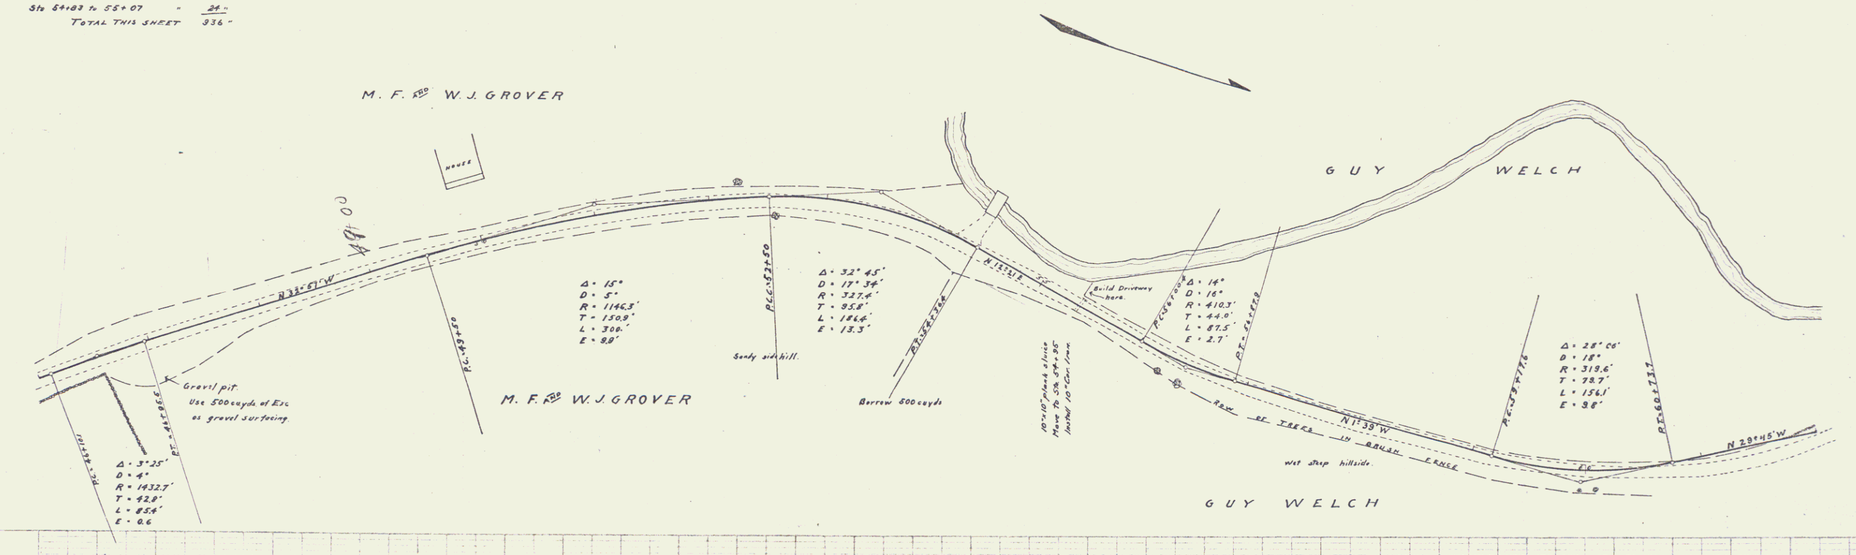

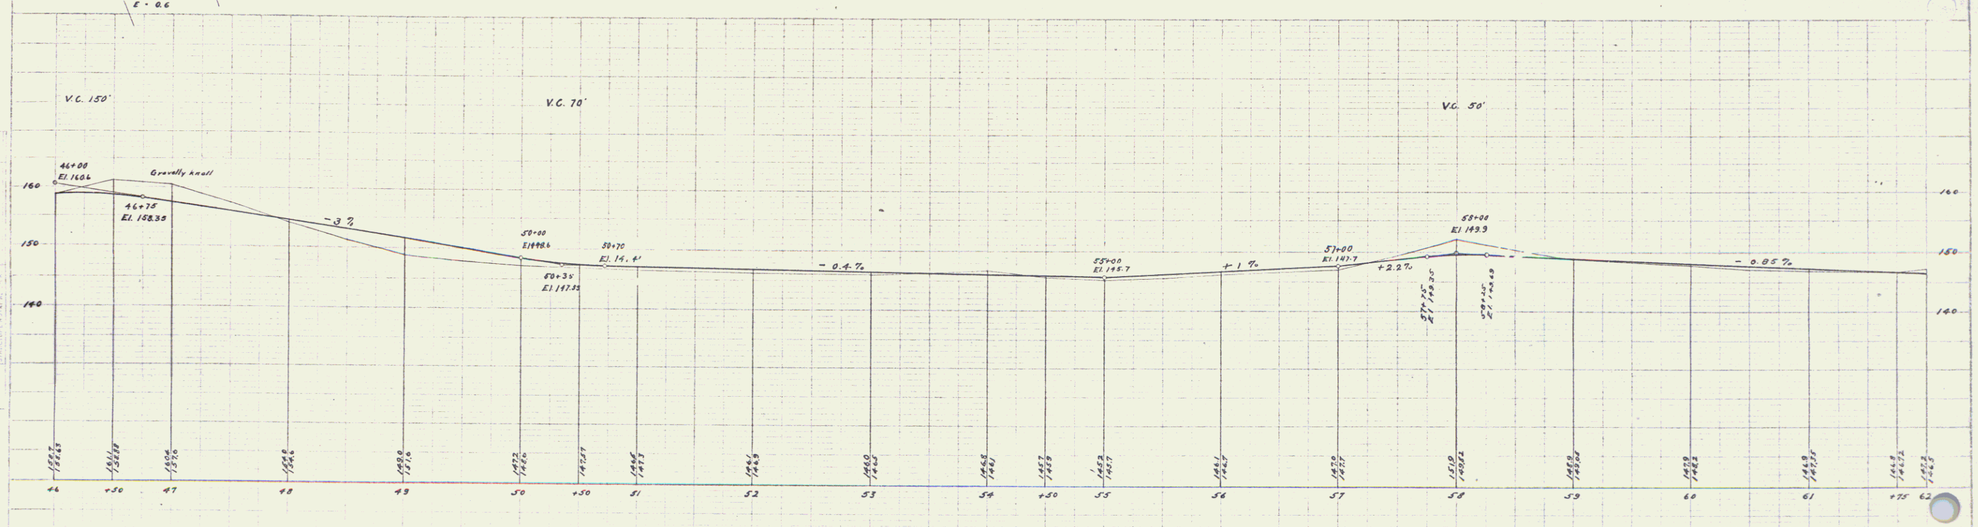

B. M. Third stone down from N.E.ly. cor. of piazza Grover's house. Bottom leaf at stone El. 150.97

B. M. Nail in triple birch opp. Sta 55+75 El. 150.42

Series E-1909 Filed
Sheet 6 of 50