GUARD RAIL REQUIRED
ON LEFT
Sta 64+60 to Sta 71+80 Length 720 ft
ON RIGHT
Sta 68+33 to Sta 68+57 " 24 "
TOTAL THIS SHEET 744 "

NEW CULVERTS REQUIRED
Sta 68+45 18" Tile C.M. Concrete in Headwalls (length (1-2-4)
" 76+17 " " Culvert 2 " " (1-2-4)
2 " " (1-2-4)
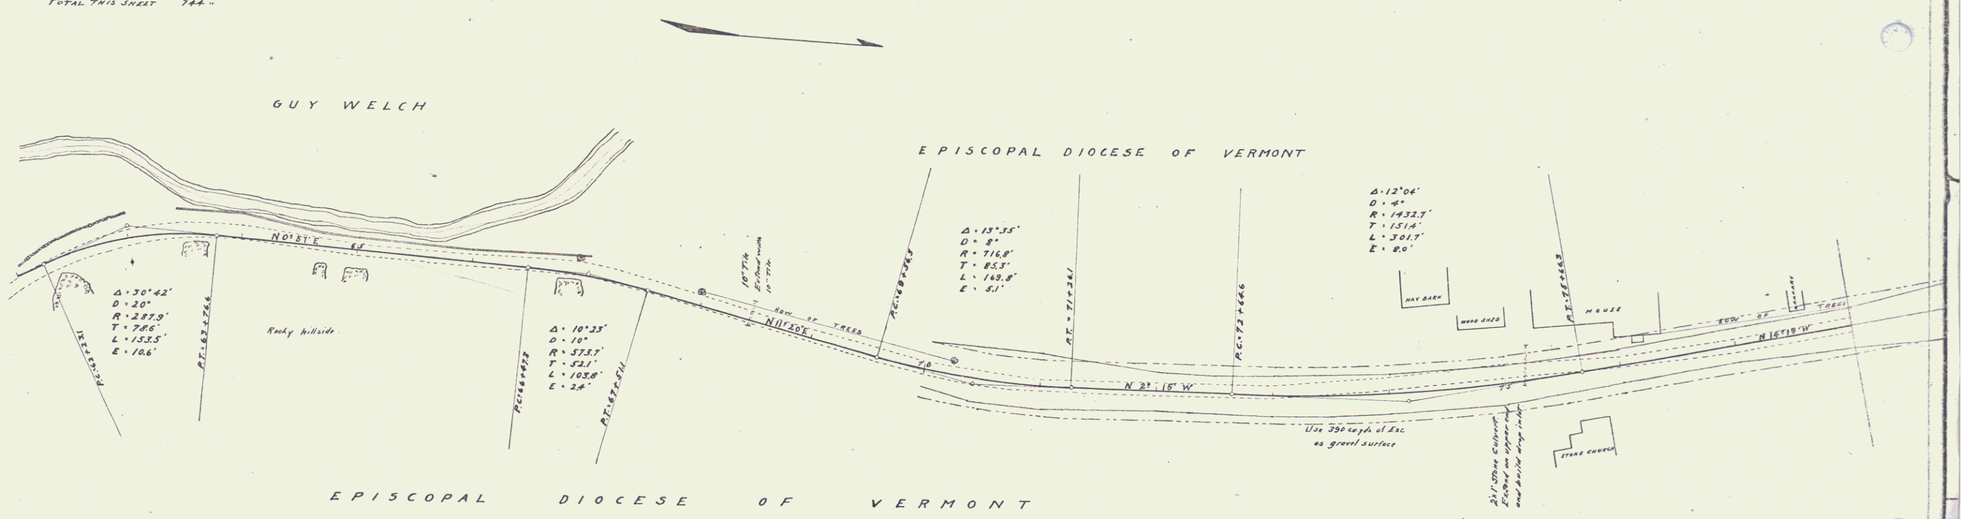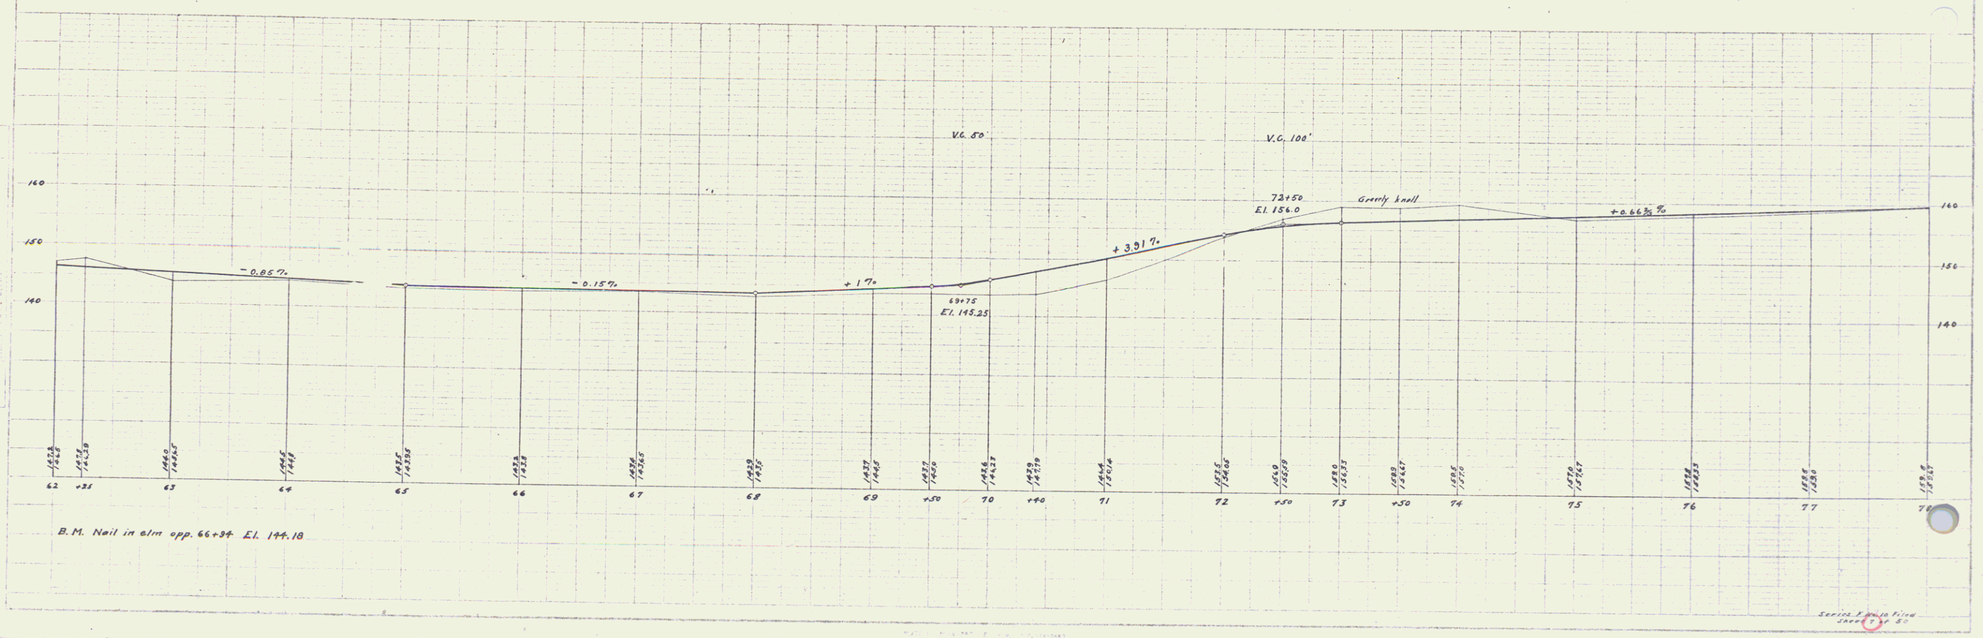
FED. ROAD DIST. NO.	STATE	FED. AID PROJ. NO.	FISCAL YEAR	SHEET NO.	TOTAL SHEETS
3	VT	10	1954	7	58