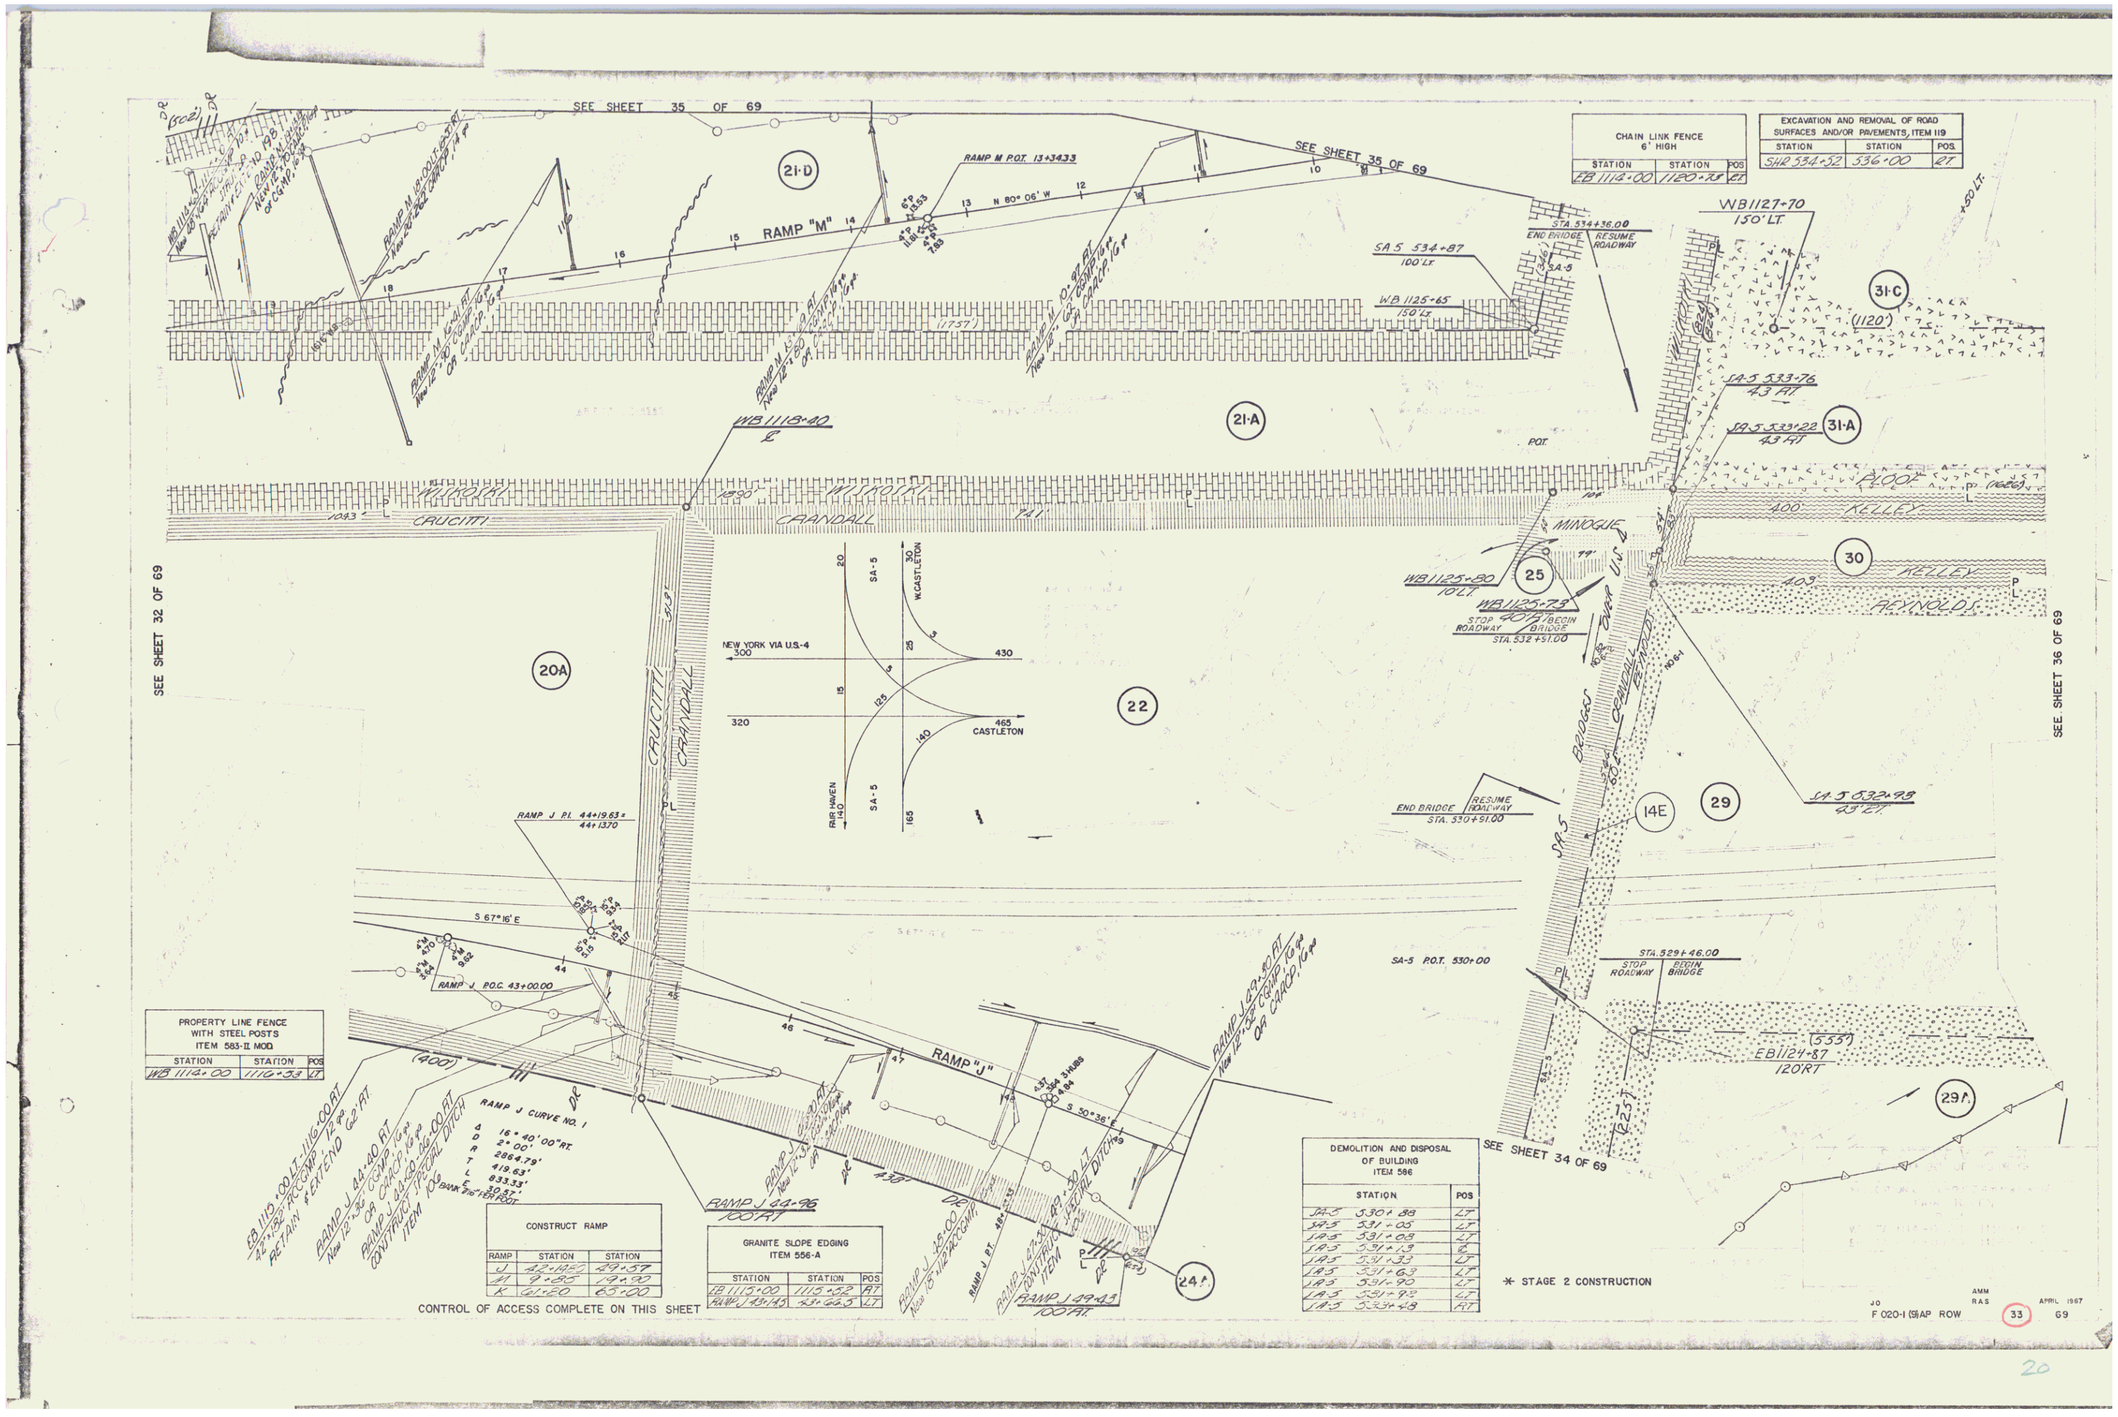

CHAIN LINK FENCE 6' HIGH		
STATION	STATION	POS
EB 1114+00	1120+73	RT

EXCAVATION AND REMOVAL OF ROAD SURFACES AND/OR PAVEMENTS, ITEM 119		
STATION	STATION	POS.
SHR 534+52	536+00	RT.

PROPERTY LINE FENCE WITH STEEL POSTS ITEM 583-II MOD.		
STATION	STATION	POS
WB 1114+00	1116+53	LT

CONSTRUCT RAMP		
RAMP	STATION	STATION
J	42+14.80	49+57
M	9+85	19+90
K	61+20	65+00

GRANITE SLOPE EDGING ITEM 556-A		
STATION	STATION	POS
EB 1115+00	1115+52	RT
RAMP J 43+14.5	43+66.5	LT

DEMOLITION AND DISPOSAL OF BUILDING ITEM 586		
STATION		POS
SA-5	530+88	LT
SA-5	531+05	LT
SA-5	531+08	LT
SA-5	531+13	℄
SA-5	531+33	LT
SA-5	531+63	LT
SA-5	531+90	LT
SA-5	531+92	LT
SA-5	533+48	RT

20